RB014

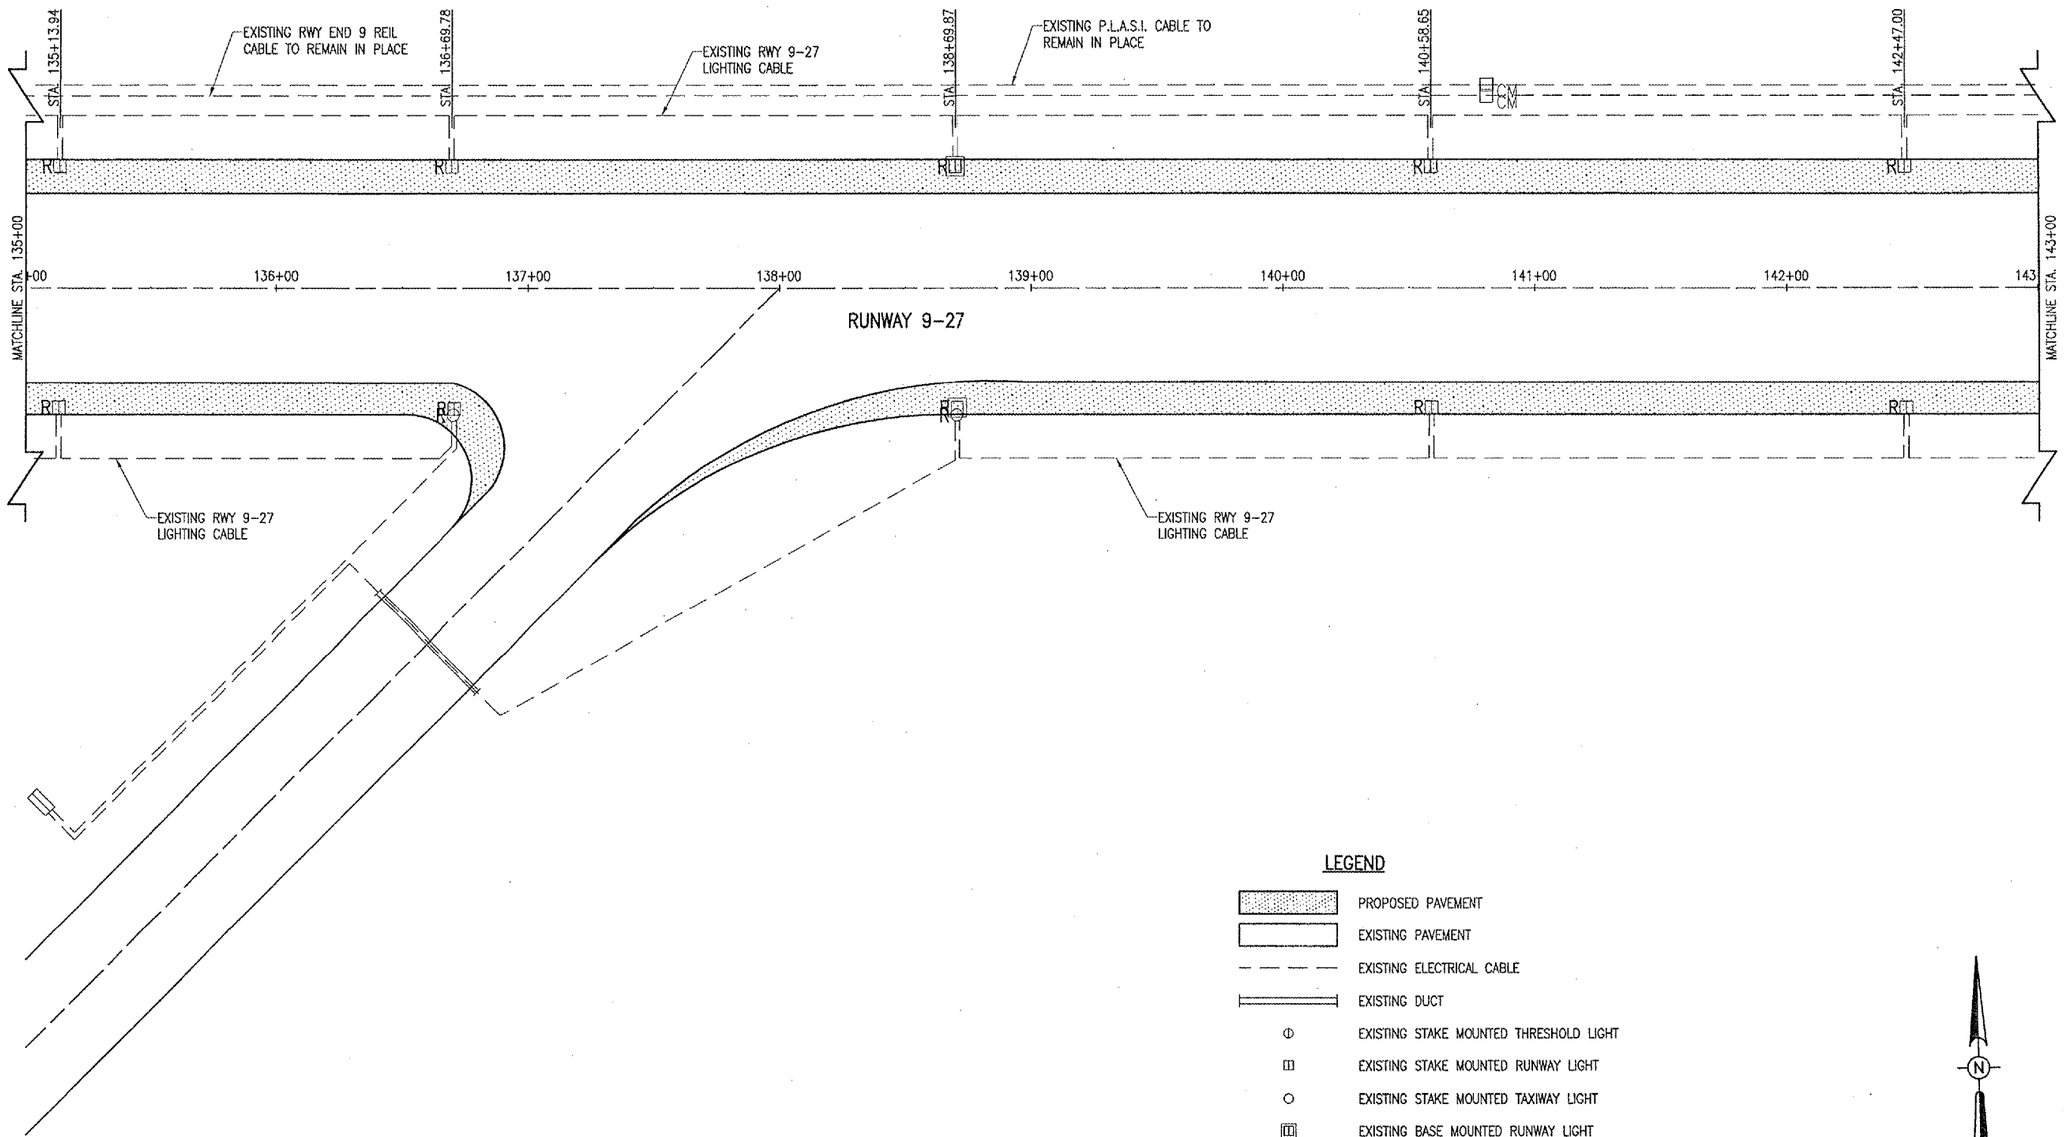

LEGEND

- PROPOSED PAVEMENT
- EXISTING PAVEMENT
- EXISTING ELECTRICAL CABLE
- EXISTING DUCT
- EXISTING STAKE MOUNTED THRESHOLD LIGHT
- EXISTING STAKE MOUNTED RUNWAY LIGHT
- EXISTING STAKE MOUNTED TAXIWAY LIGHT
- EXISTING BASE MOUNTED RUNWAY LIGHT
- EXISTING TAXIWAY GUIDANCE SIGN
- DM EXISTING DUCT MARKER
- CM EXISTING CABLE MARKER

N

0' 15' 30' 60'

FULL SIZE SCALE: 1"= 30'
HALF SIZE SCALE: 1"= 60'

DATE	REVISION	BY

ROBINSON MUNICIPAL AIRPORT
ROBINSON
CRAWFORD COUNTY, ILLINOIS

IL PROJ.: RSV-3490 A.I.P. PROJ.: 3-17-0086-B10

HSI Project No. 838-04RWY
Dwgname R-141ELE.DWG
Scale 1"=30'
Date 01/13/04

LAYOUT	CCC	01/13/04
DRAWN	CCC	01/13/04
REVIEWED	CAH	03/05/04

HANSON

Hanson Professional Services Inc.
1525 South Sixth Street
Springfield, Illinois 62703-2886
Offices Nationwide

RUNWAY 9-27 WIDENING

EXISTING ELECTRICAL PLAN
STA. 135+00 TO STA. 143+00

18

JUN 29, 2006 9:17 AM CAH
I:\AIRPORTS\ROBINSON\838-04RWY\AIRPORT\SHEETS\R-141ELE.DWG - 135+00 to 143+00