JUN 29, 2005 10:06 AM CAH
I:\AIRPORTS\ROBINSON\838-04RWY\AIRPORT\SHEETS\R-311XS.DWG - STA. 135+00 TO STA. 136+00

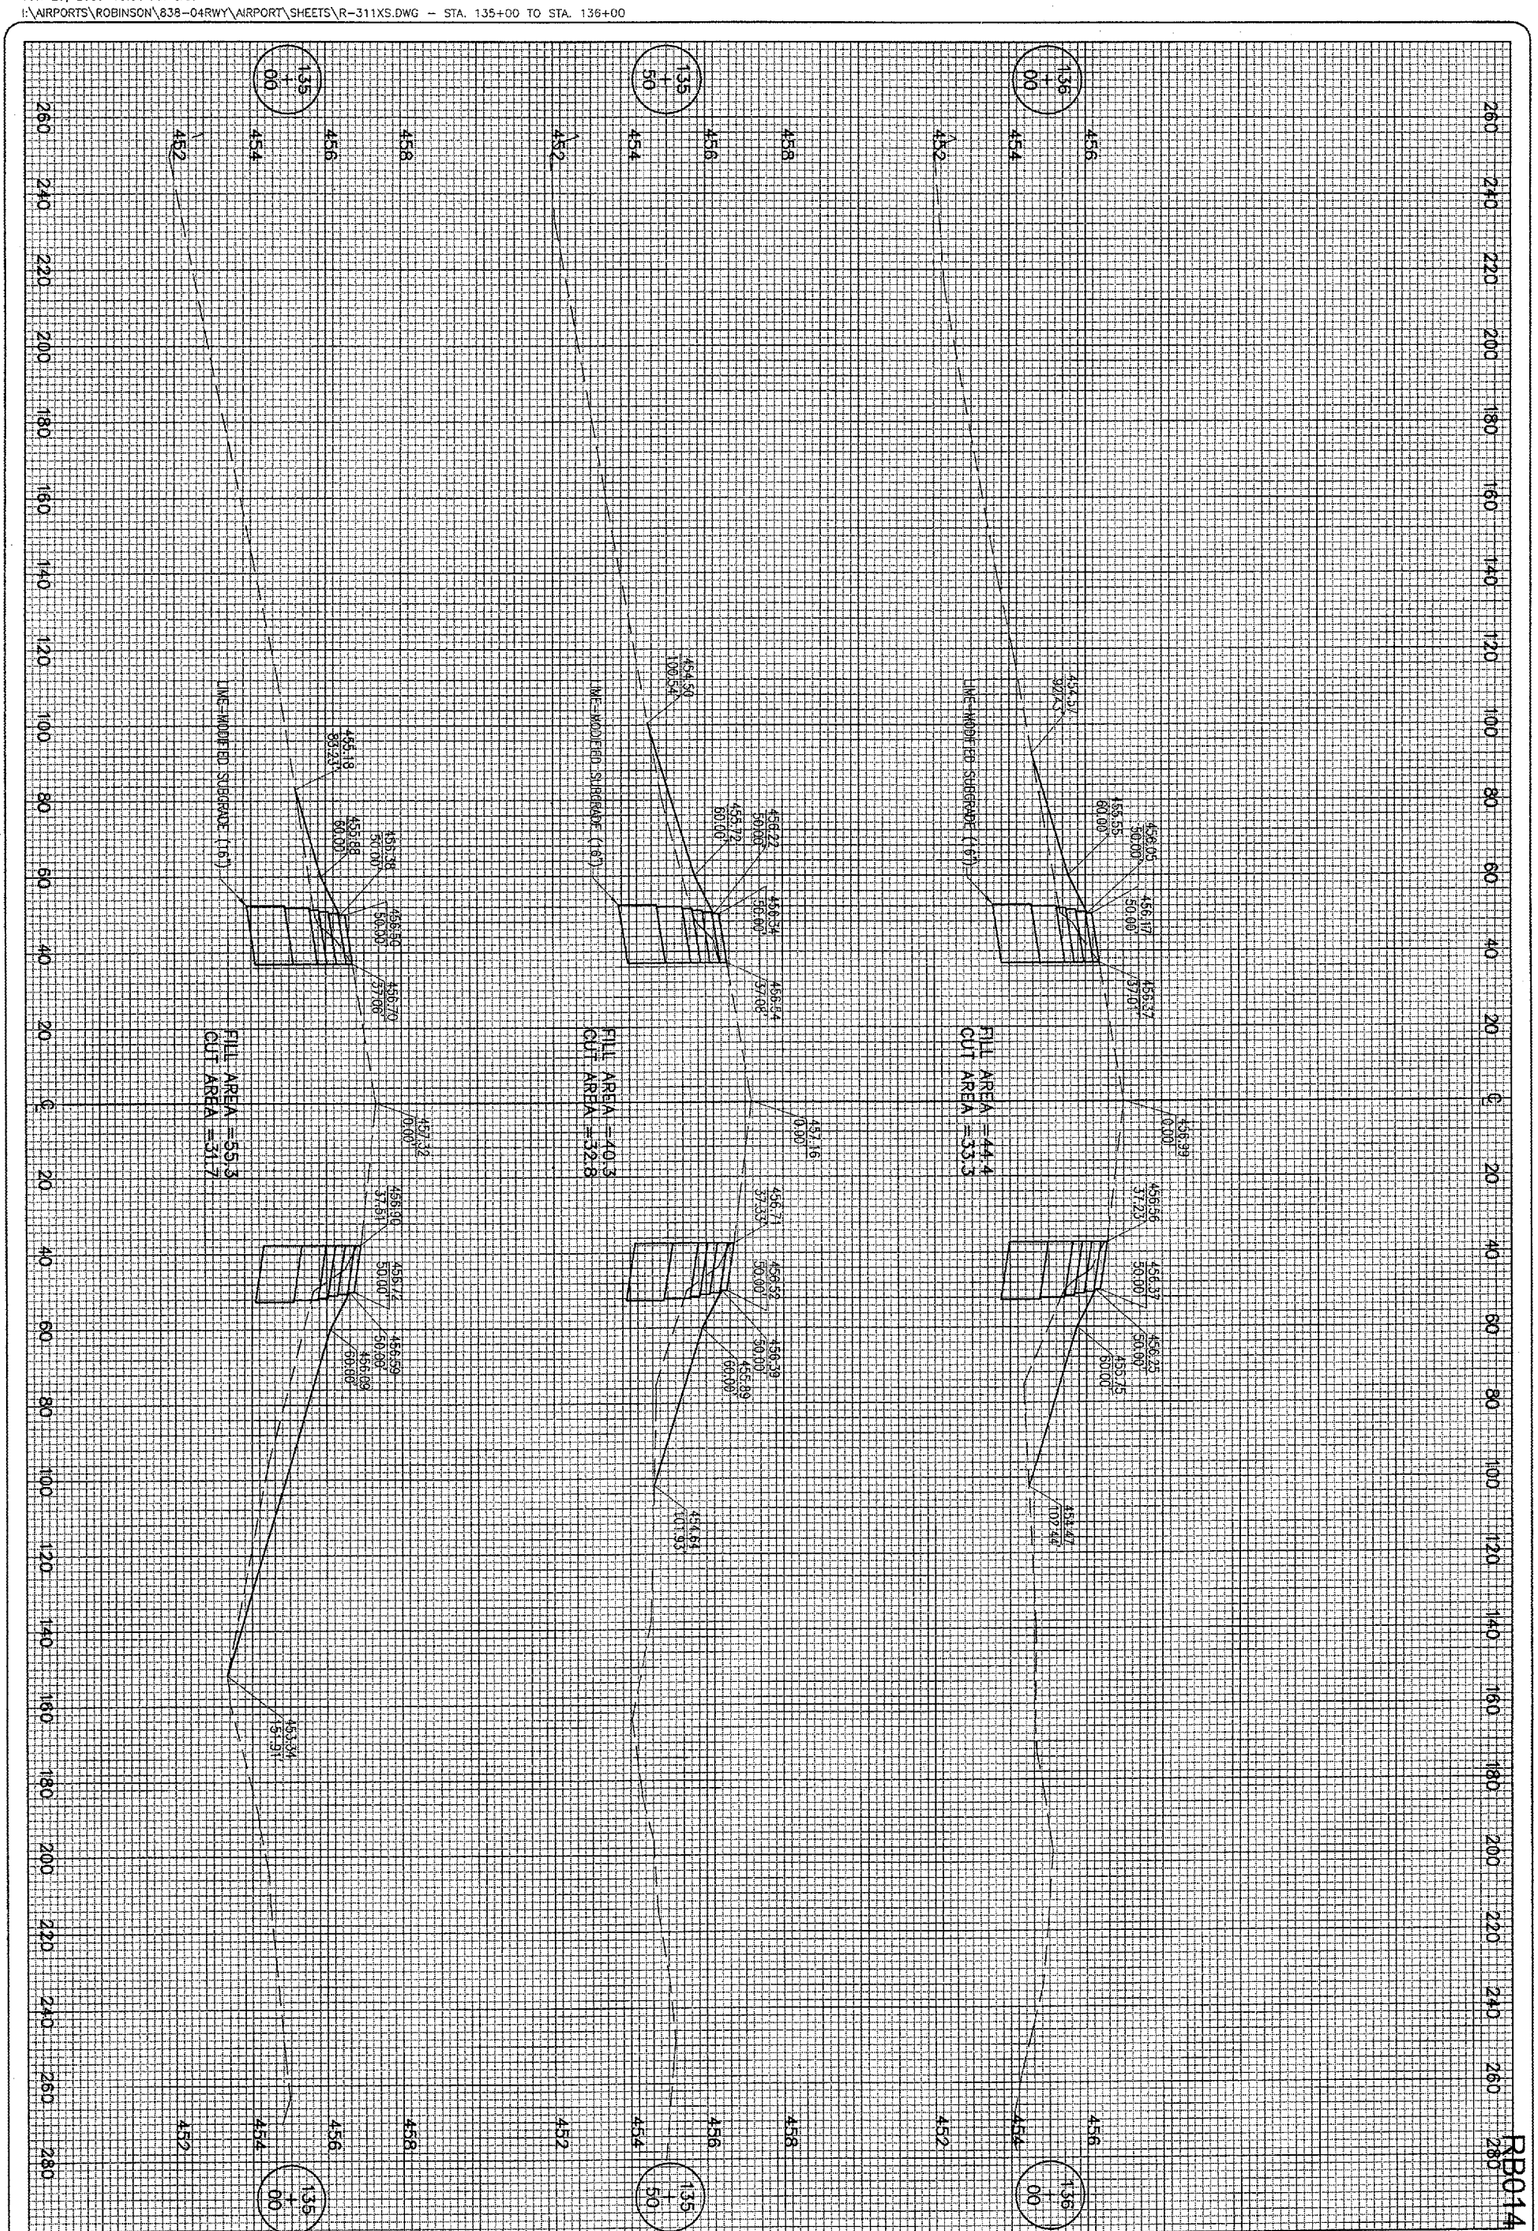

RB014

52	RUNWAY 9-27 WIDENING	HANSON	HEI Project No. 838-04RWY	ROBINSON MUNICIPAL AIRPORT
	PROPOSED CROSS-SECTIONS	Hanson Professional Services Inc. 1525 South Sixth Street Springfield, Illinois 62703-2886 Offices Nationwide	Filename R-311XS.DWG	ROBINSON
	STA. 135+00 TO STA. 136+00		Scale 1"=20'H 1"=2'V	CRAWFORD COUNTY, ILLINOIS
			Date 01/13/04	
			LAYOUT TLW 01/20/04	
			DRAWN TLW 01/20/04	
			REVIEWED CAH 03/05/04	IL. PROJ.: RSV-3490 A.I.P. PROJ.: 3-17-0086-B10

DATE	REVISION	BY

52 of 75 sheets