JUN 29, 2006 10:18 AM CAH
I:\AIRPORTS\ROBINSON\838-04RWY\AIRPORT\SHEETS\R-333XS.DWG - STA. 169+00 TO STA. 170+00

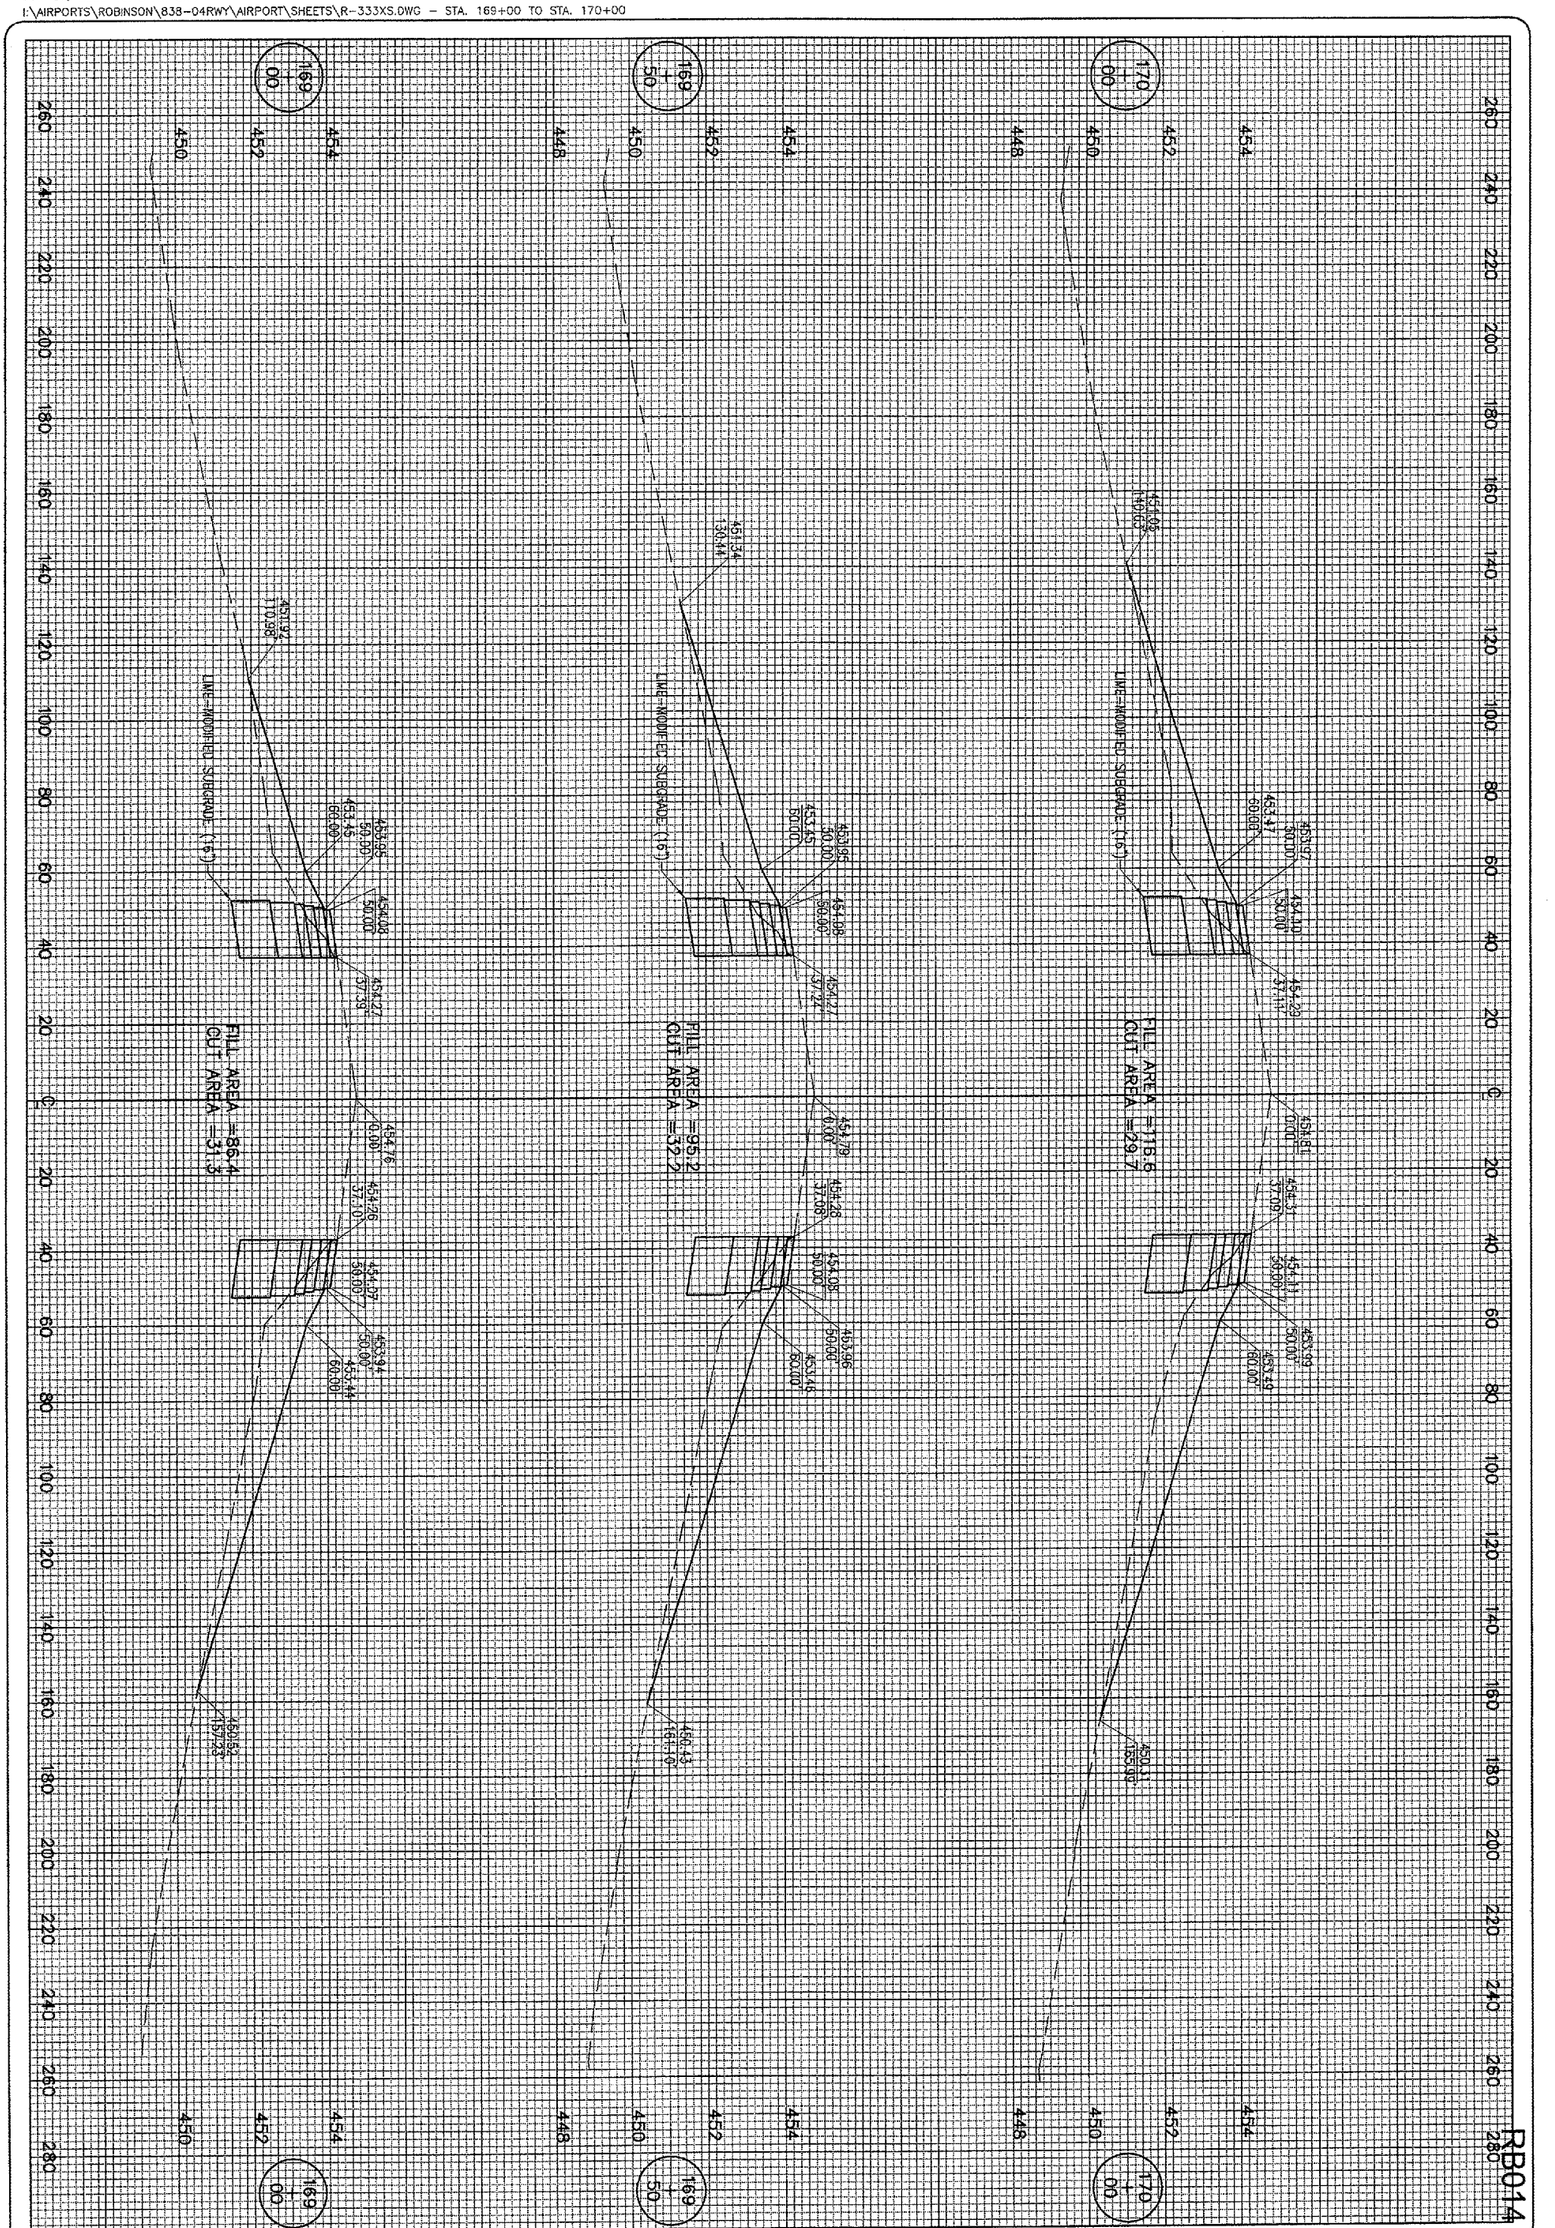

RUNWAY 9-27 WIDENING	HANSON	ROBINSON MUNICIPAL AIRPORT ROBINSON CRAWFORD COUNTY, ILLINOIS
PROPOSED CROSS-SECTIONS STA. 169+00 TO STA. 170+00	Hanson Professional Services Inc. 1525 South Sixth Street Springfield, Illinois 62703-2886 Offices Nationwide	HEI Project No. 838-04RWY; Filename R-333XS.DWG; Scale 1"=20'H 1"=2'V; Date 01/13/04
		LAYOUT TLW 01/20/04; DRAWN TLW 01/20/04; REVIEWED CAH 03/05/04
		IL. PROJ.: RSV-3490 A.I.P. PROJ.: 3-17-0086-810

DATE	REVISION	BY

74 of 75 sheets

74