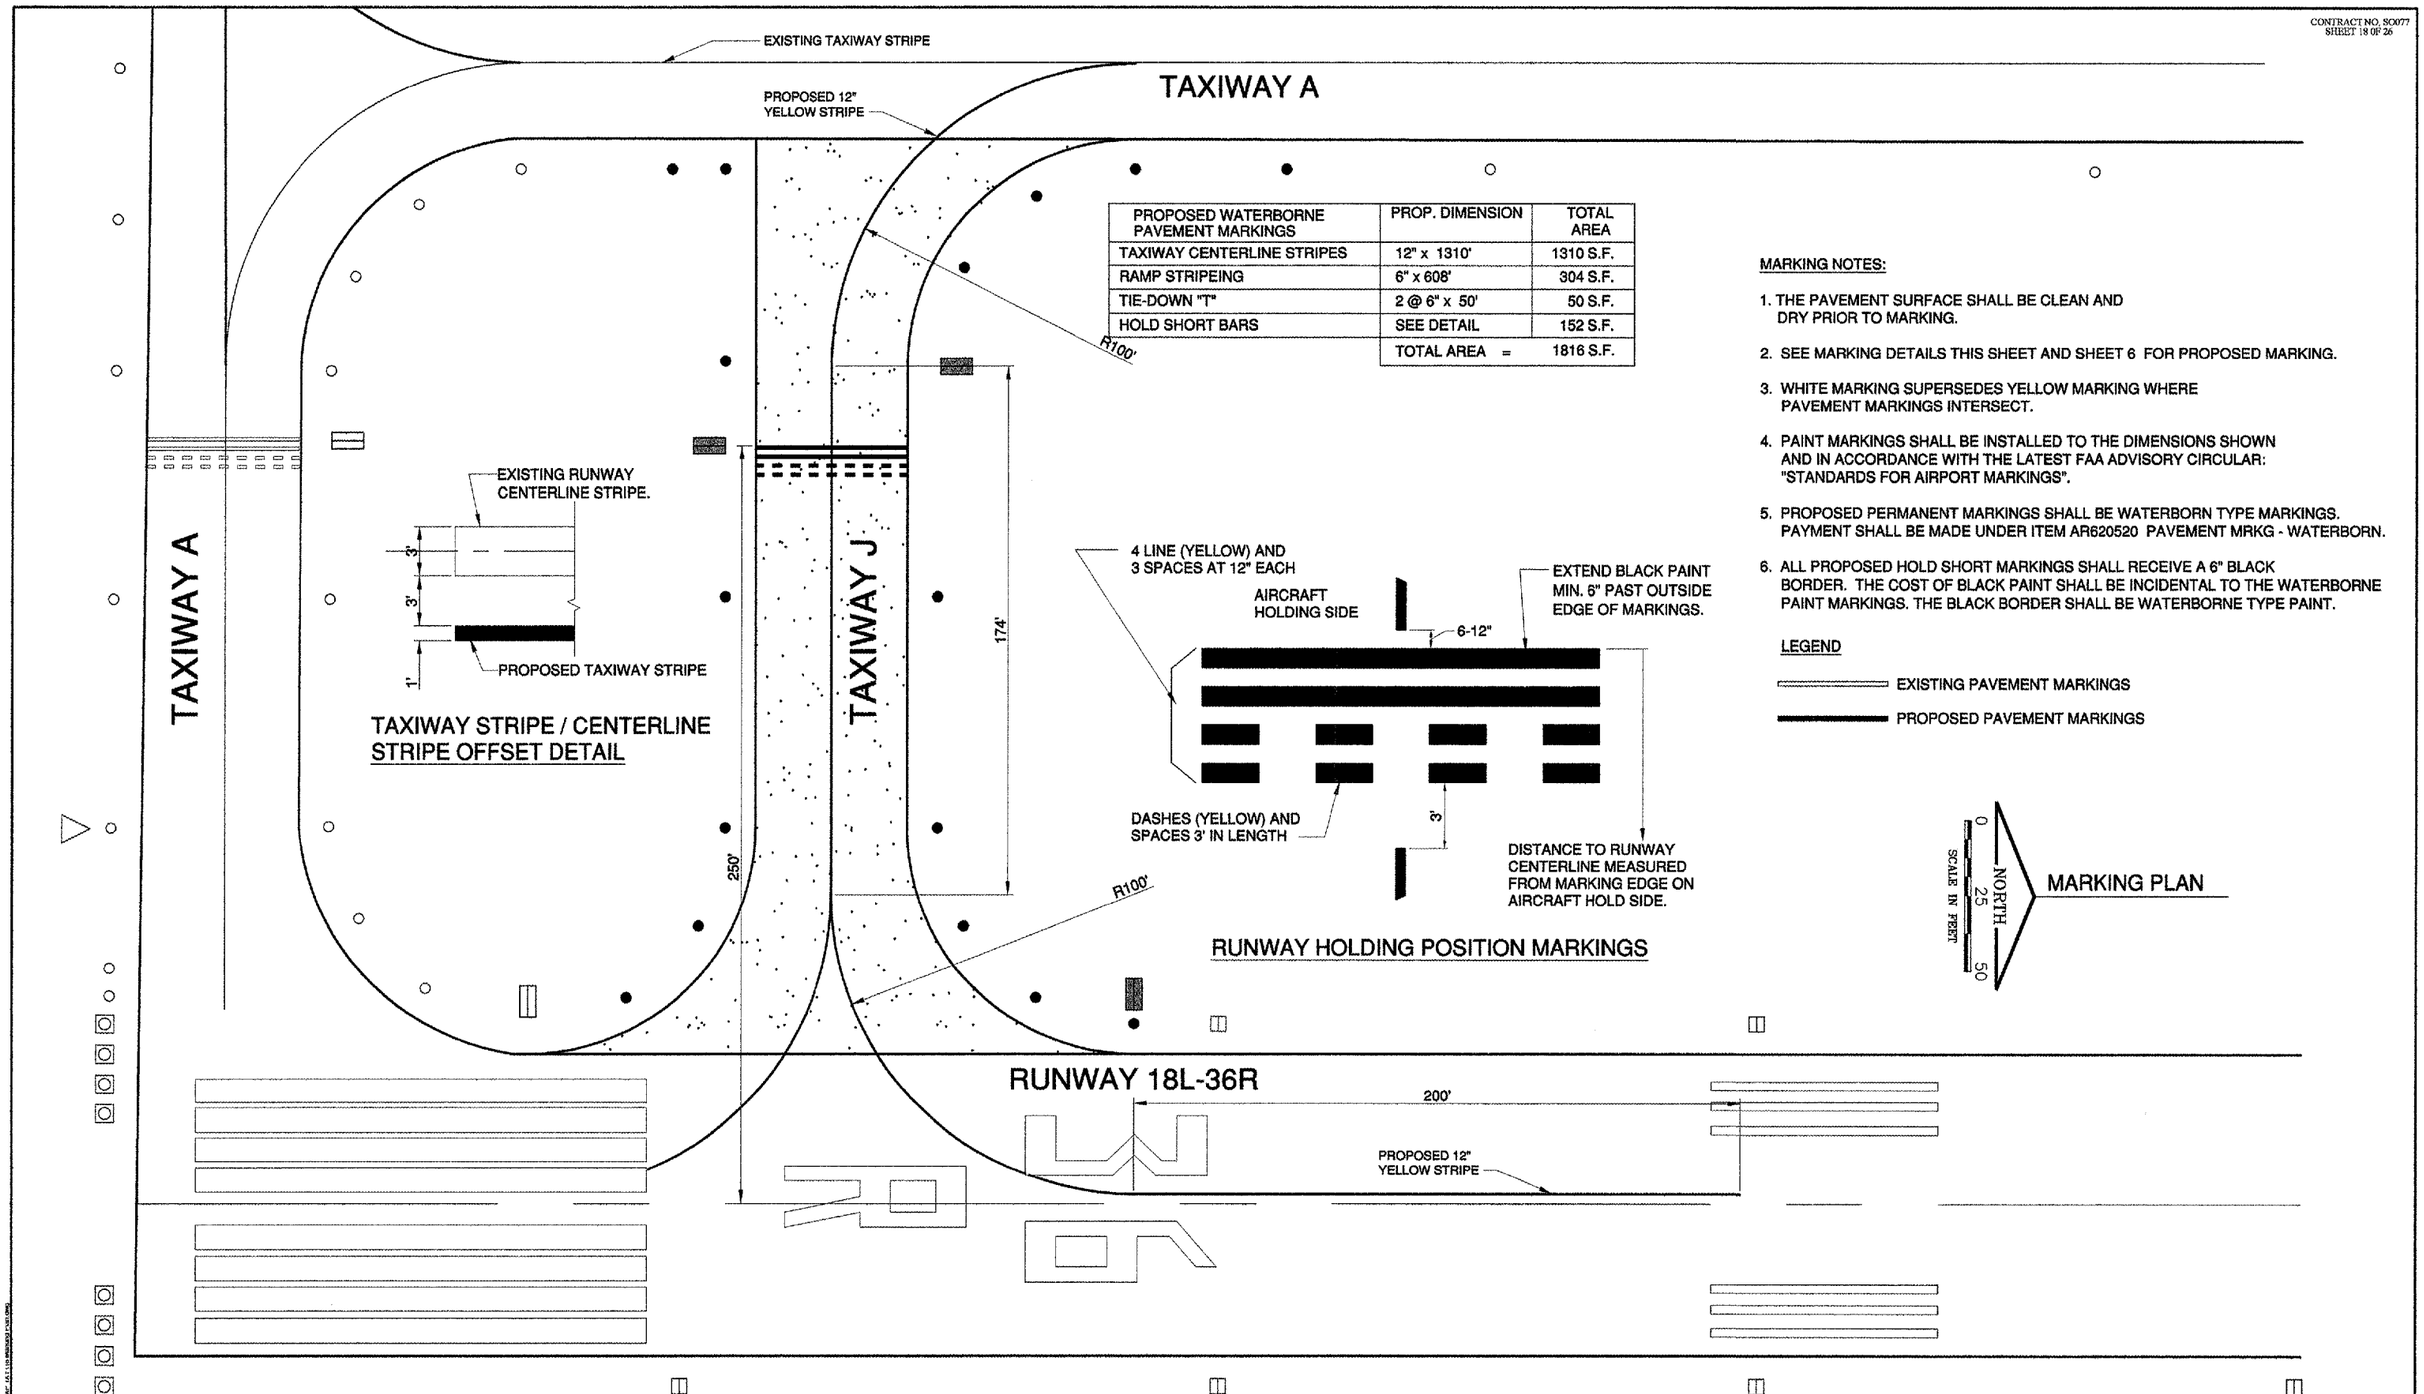

PROPOSED WATERBORNE PAVEMENT MARKINGS	PROP. DIMENSION	TOTAL AREA
TAXIWAY CENTERLINE STRIPES	12" x 1310'	1310 S.F.
RAMP STRIPEING	6" x 608'	304 S.F.
TIE-DOWN "T"	2 @ 6" x 50'	50 S.F.
HOLD SHORT BARS	SEE DETAIL	152 S.F.
	TOTAL AREA =	1816 S.F.

MARKING NOTES:

1. THE PAVEMENT SURFACE SHALL BE CLEAN AND DRY PRIOR TO MARKING.
2. SEE MARKING DETAILS THIS SHEET AND SHEET 6 FOR PROPOSED MARKING.
3. WHITE MARKING SUPERSEDES YELLOW MARKING WHERE PAVEMENT MARKINGS INTERSECT.
4. PAINT MARKINGS SHALL BE INSTALLED TO THE DIMENSIONS SHOWN AND IN ACCORDANCE WITH THE LATEST FAA ADVISORY CIRCULAR: "STANDARDS FOR AIRPORT MARKINGS".
5. PROPOSED PERMANENT MARKINGS SHALL BE WATERBORN TYPE MARKINGS. PAYMENT SHALL BE MADE UNDER ITEM AR620520 PAVEMENT MRKG - WATERBORN.
6. ALL PROPOSED HOLD SHORT MARKINGS SHALL RECEIVE A 6" BLACK BORDER. THE COST OF BLACK PAINT SHALL BE INCIDENTAL TO THE WATERBORNE PAINT MARKINGS. THE BLACK BORDER SHALL BE WATERBORNE TYPE PAINT.

LEGEND

EXISTING PAVEMENT MARKINGS

PROPOSED PAVEMENT MARKINGS

Illinois Department of Transportation
Division of Aeronautics

PA POIRIER ASSOCIATES

Poirier Associates P.C.
Engineering and Architectural Services Group
665 N. Airport Road
Suite 115 Terminal Building
Murphysboro, Illinois 62966

Telephone (618)549-5181
Fax (618)529-5444
E-mail poirier@intmet.net

SIA SOUTHERN ILLINOIS AIRPORT

SOUTHEAST RAMP EXPANSION & TAXIWAY
SOUTHERN ILLINOIS AIRPORT
MURPHYSBORO / CARBONDALE, ILLINOIS

DATE: 06 APRIL, 2006
DRAWN: CWB
CHECKED: DD
APPROVED: BCP
PROJECT NO. PA05043
IL PROJ. NO. MDH-3577
REVISIONS:

© 2006 POIRIER ASSOCIATES P.C.
ALL RIGHTS RESERVED

MARKING PLAN

SHEET NO.
18
OF 26