JUN 29, 2006 1:35 PM CAH
I:\AIRPORTS\STLOUIS\837-06APND\AIRPORT\SHEETS\R-301XS-A.DWG - Model

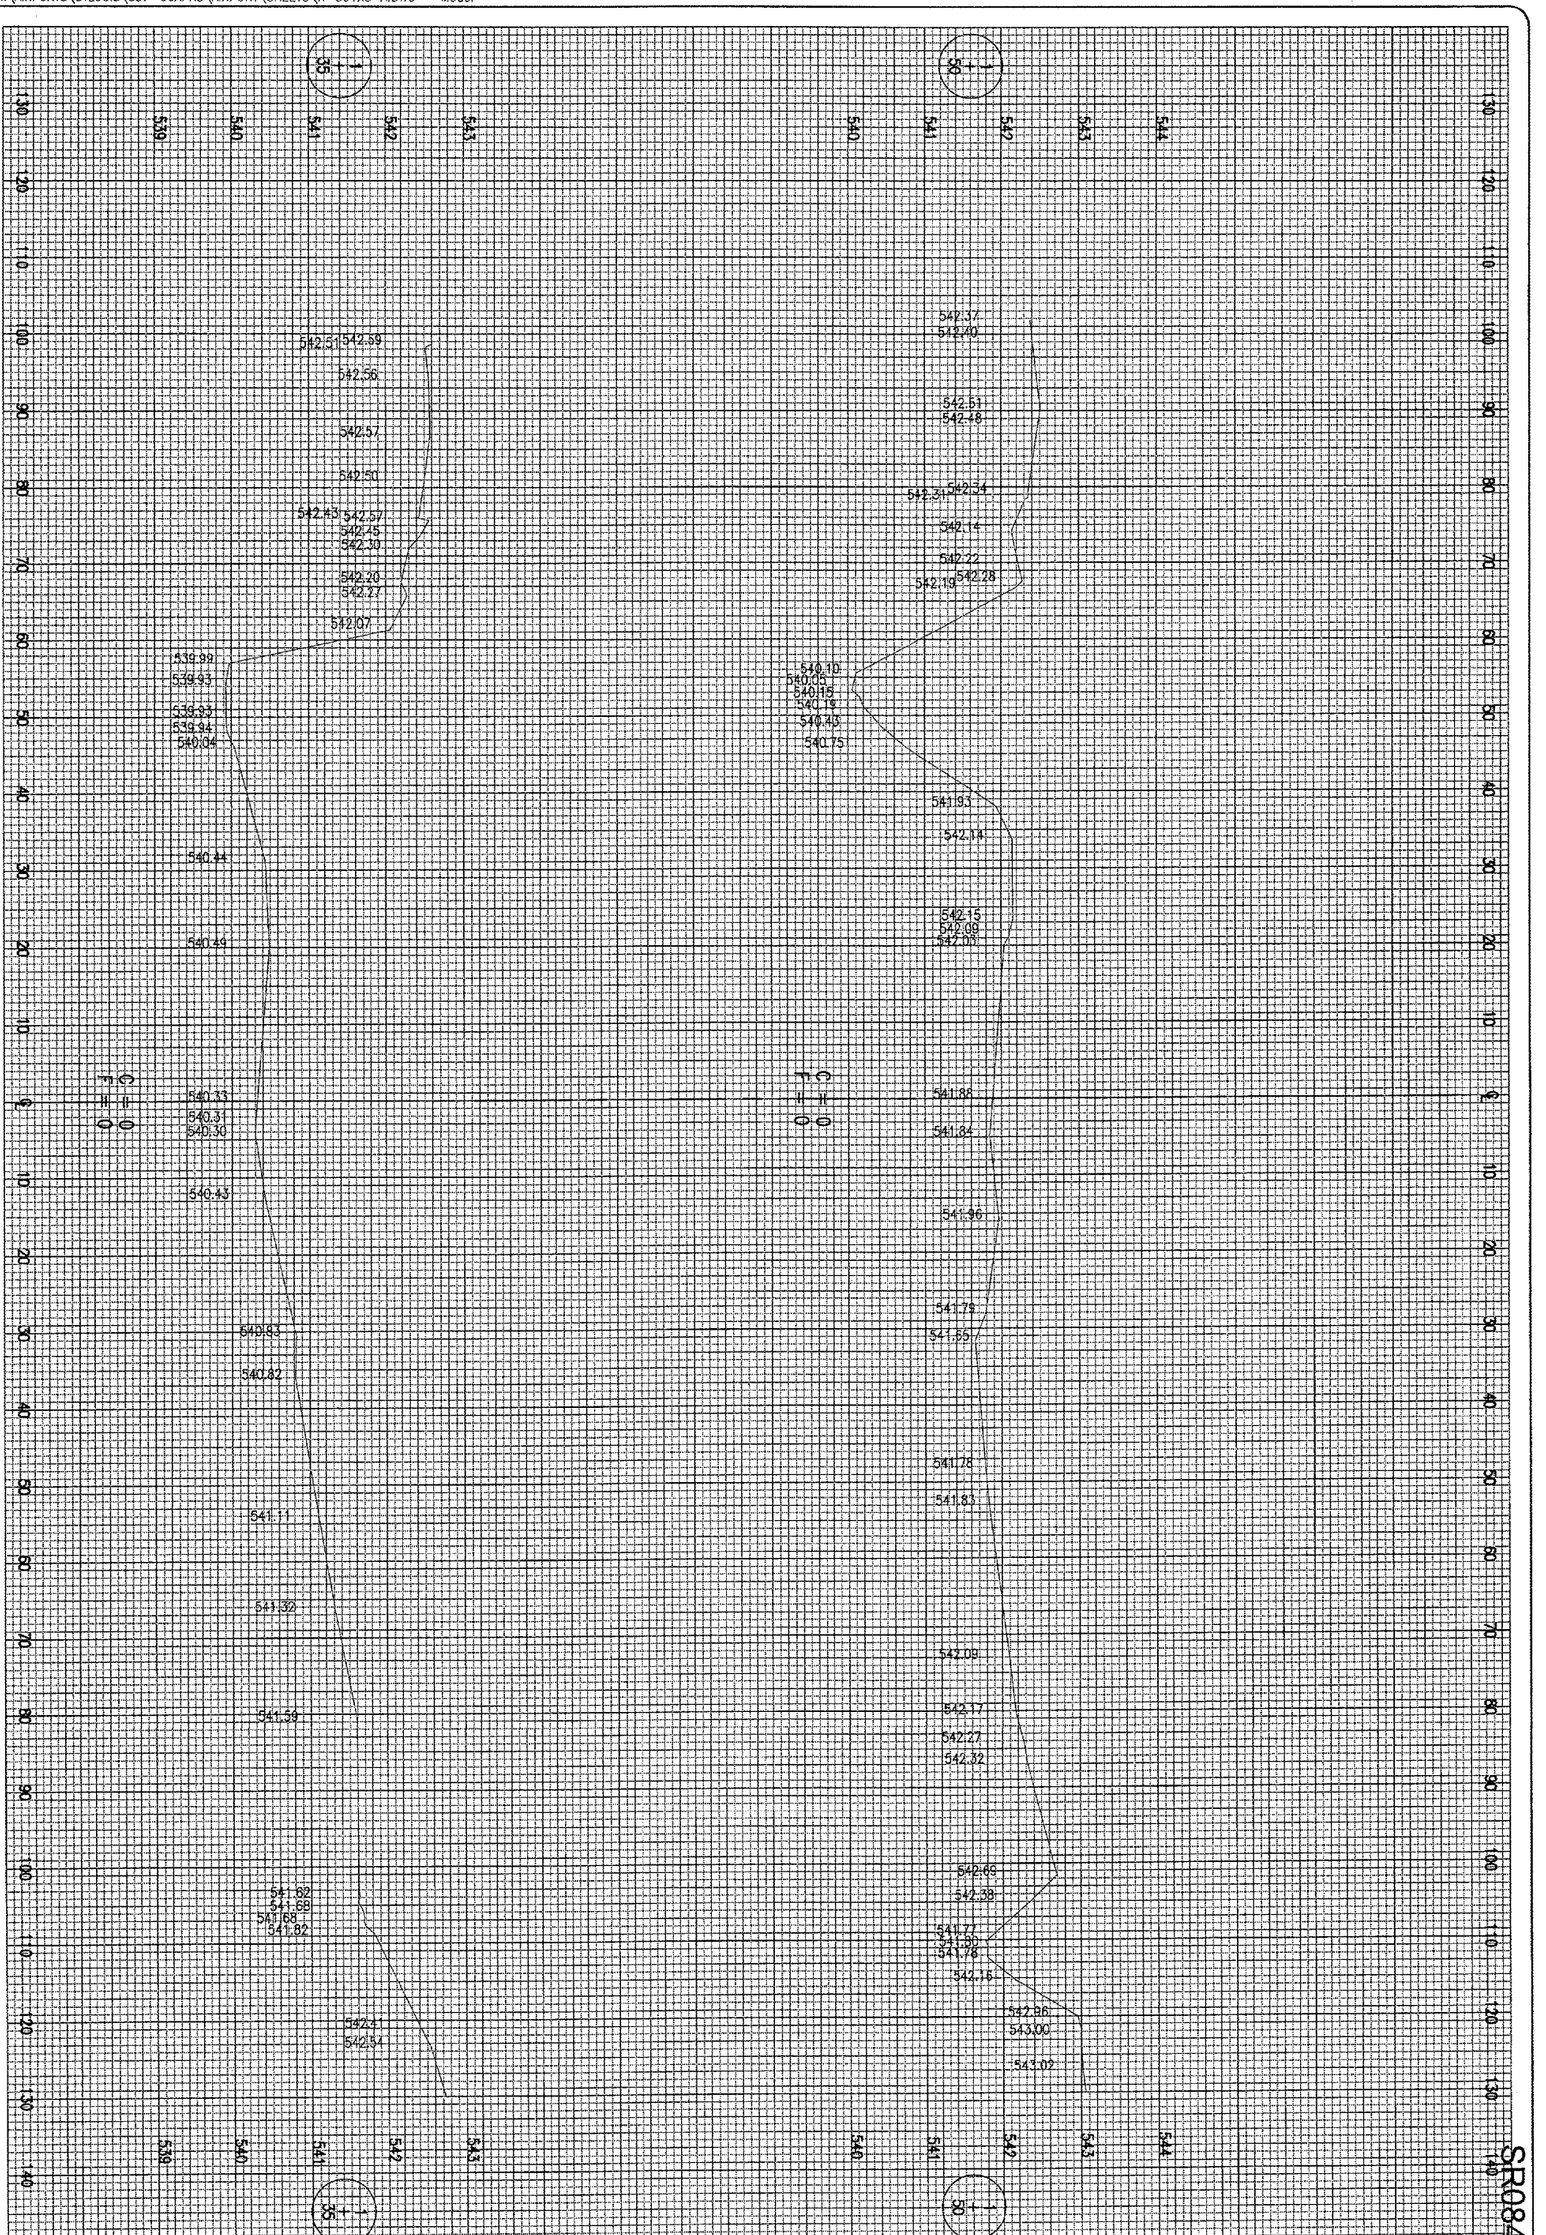


SR084

| | | | | | |
|---|---|---|---|---|---|
| 16 of 28 sheets | CONSTRUCT AIRCRAFT PARKING APRON<br>PROPOSED CROSS-SECTIONS FOR APRON STA. 1+35 TO STA. 1+50 | HANSON<br>Hanson Professional Services Inc.<br>1525 South Sixth Street<br>Springfield, Illinois 62703-2886<br>Offices Nationwide | HEI Project No. 83706APND 0240<br>Filename R-301XS-A.DWG<br>Scale H. 1"= 10' V. 1"= 1'<br>Date 04/27/06<br>LAYOUT JAC 04/14/06<br>DRAWN BAK 04/27/06<br>REVIEWED CAH 05/17/06 | ST. LOUIS REGIONAL AIRPORT<br>St.LouisRegional AIRPORT<br>EAST ALTON, ILLINOIS<br>IL. PROJ.: ALN-3348 | DATE / REVISION / BY |