JUN 29, 2006 1:36 PM CAH
I:\AIRPORTS\STLOUIS\837-06APND\AIRPORT\SHEETS\R-302XS-A.DWG - Model

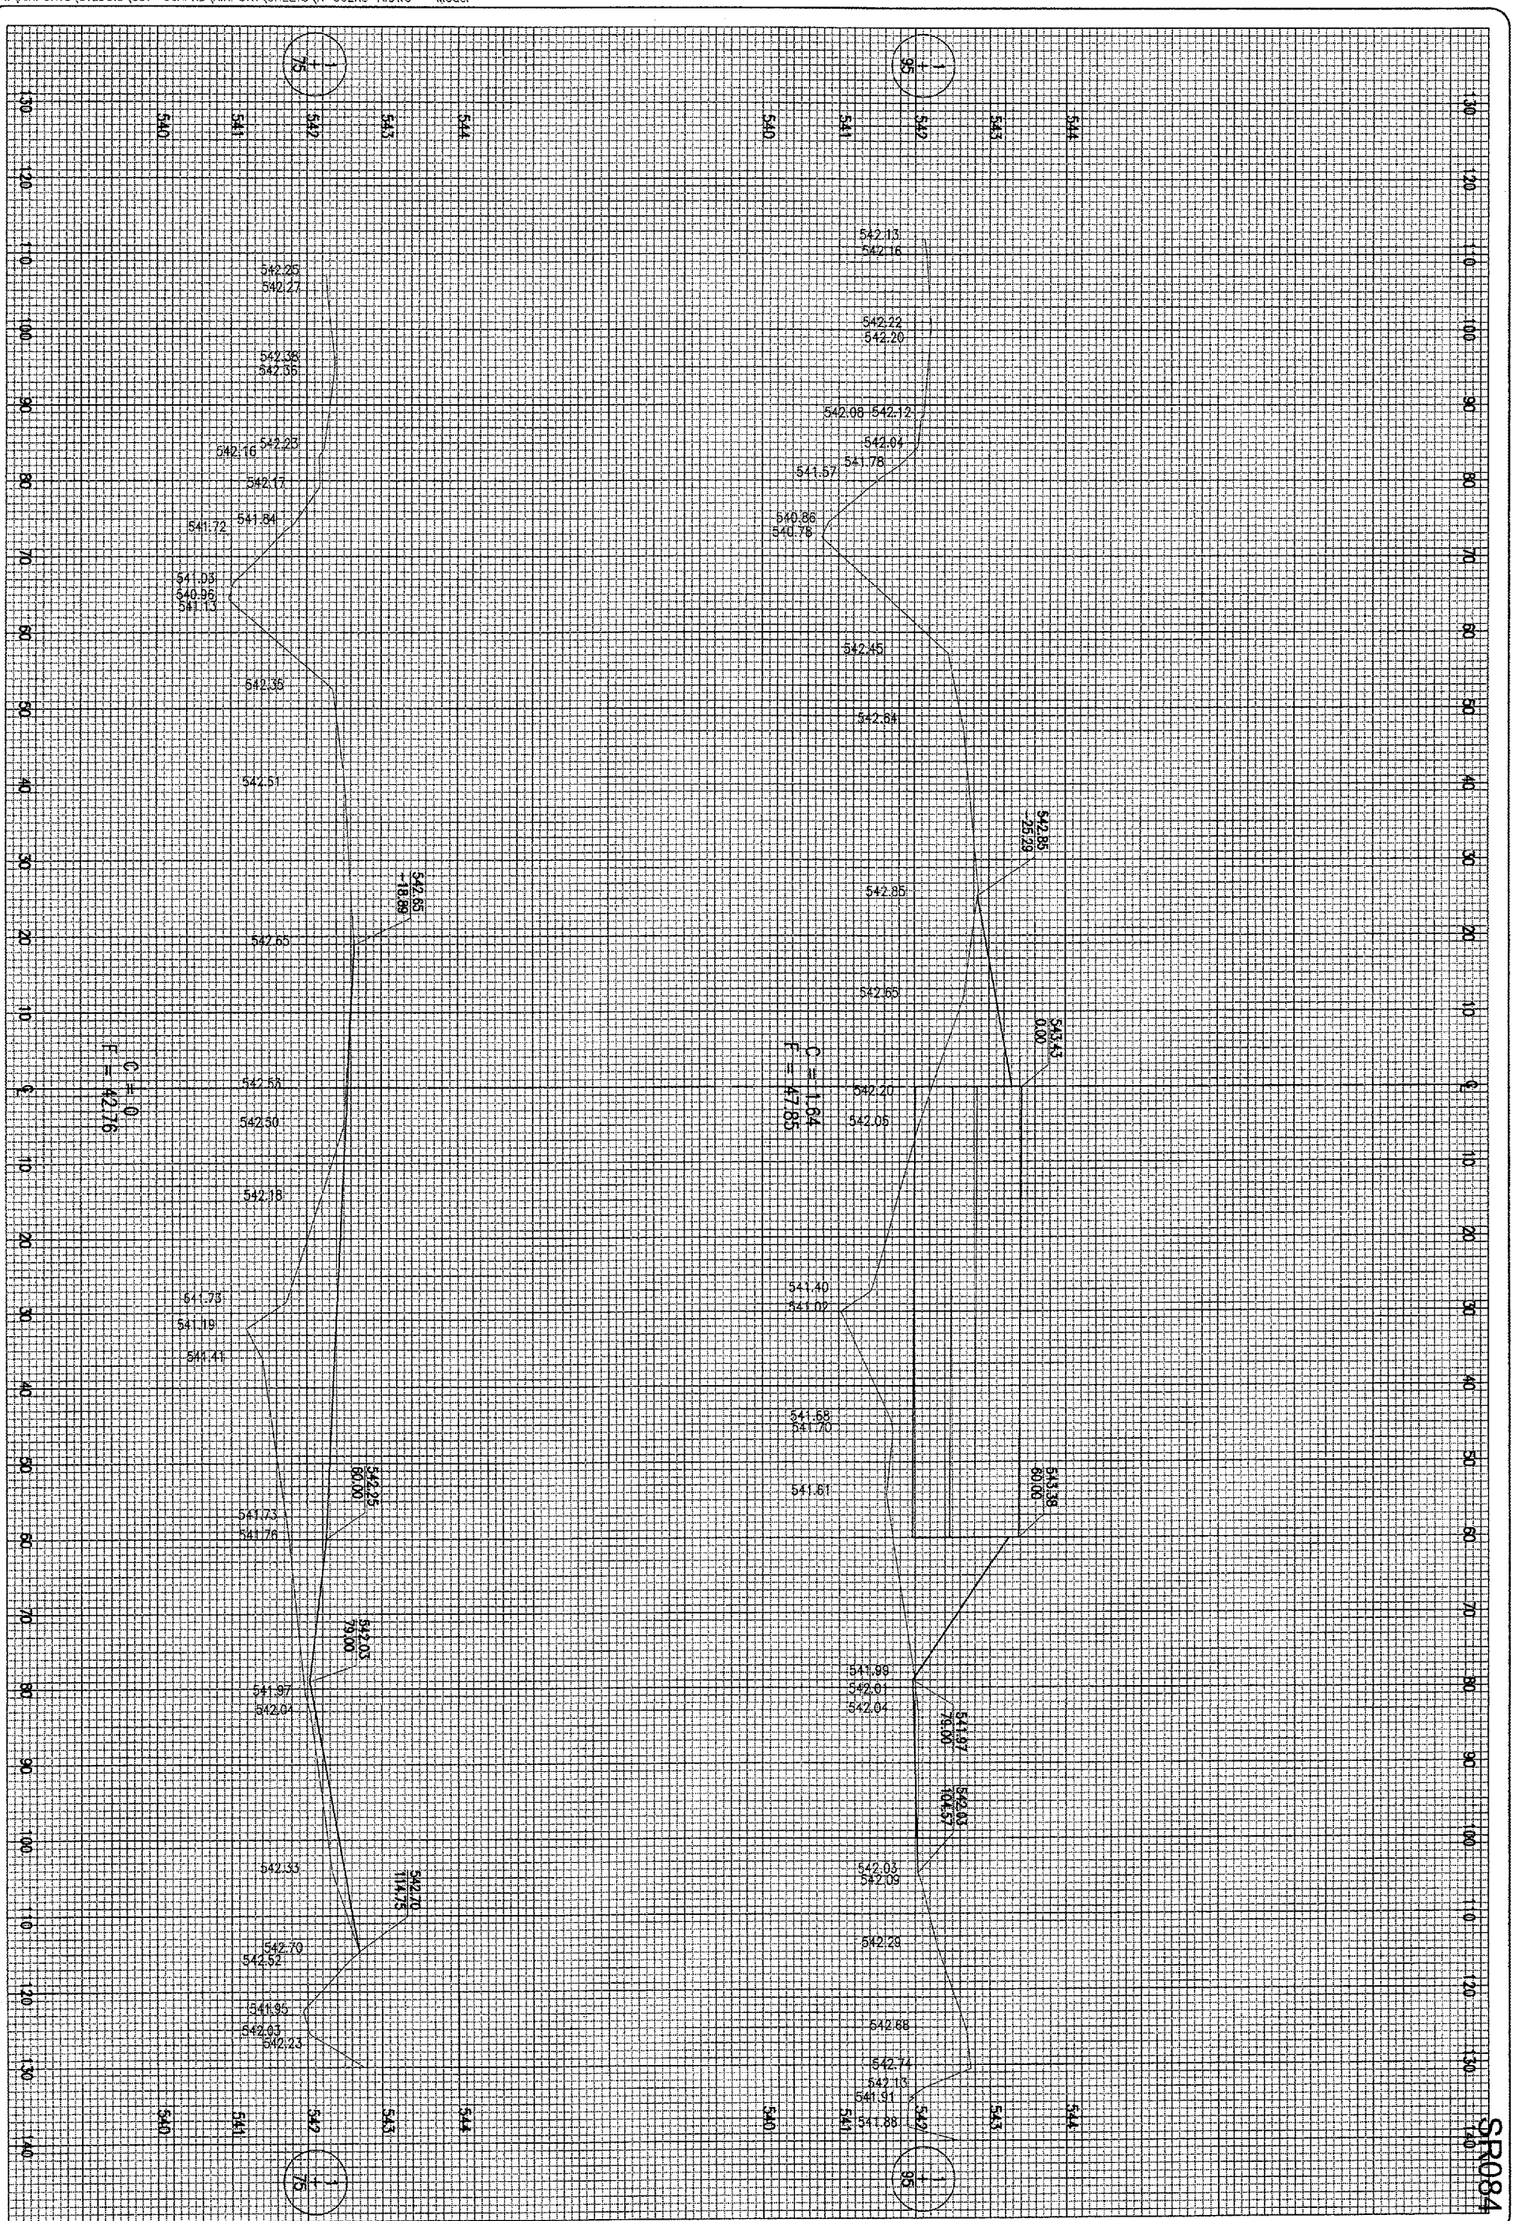

17 of 28 sheets

17

CONSTRUCT AIRCRAFT PARKING APRON

PROPOSED CROSS-SECTIONS FOR APRON STA. 1+75 TO STA. 1+95

HANSON

Hanson Professional Services Inc.
1525 South Sixth Street
Springfield, Illinois 62703-2886
Offices Nationwide

HPS Project No.	83706APND 0240
Filename	R-302XS-A.DWG
Scale	H. 1"= 10' V. 1"= 1'
Date	04/27/06

LAYOUT	JAC	04/14/06
DRAWN	BAK	04/27/06
REVIEWED	CAH	05/17/06

ST. LOUIS REGIONAL AIRPORT

St.LouisRegional AIRPORT

EAST ALTON, ILLINOIS

IL PROJ.: ALN-3348

DATE	REVISION	BY