JUN 29, 2006 1:36 PM CAH
I:\AIRPORTS\STLOUIS\837-06APND\AIRPORT\SHEETS\R-303XS-A.DWG - Model

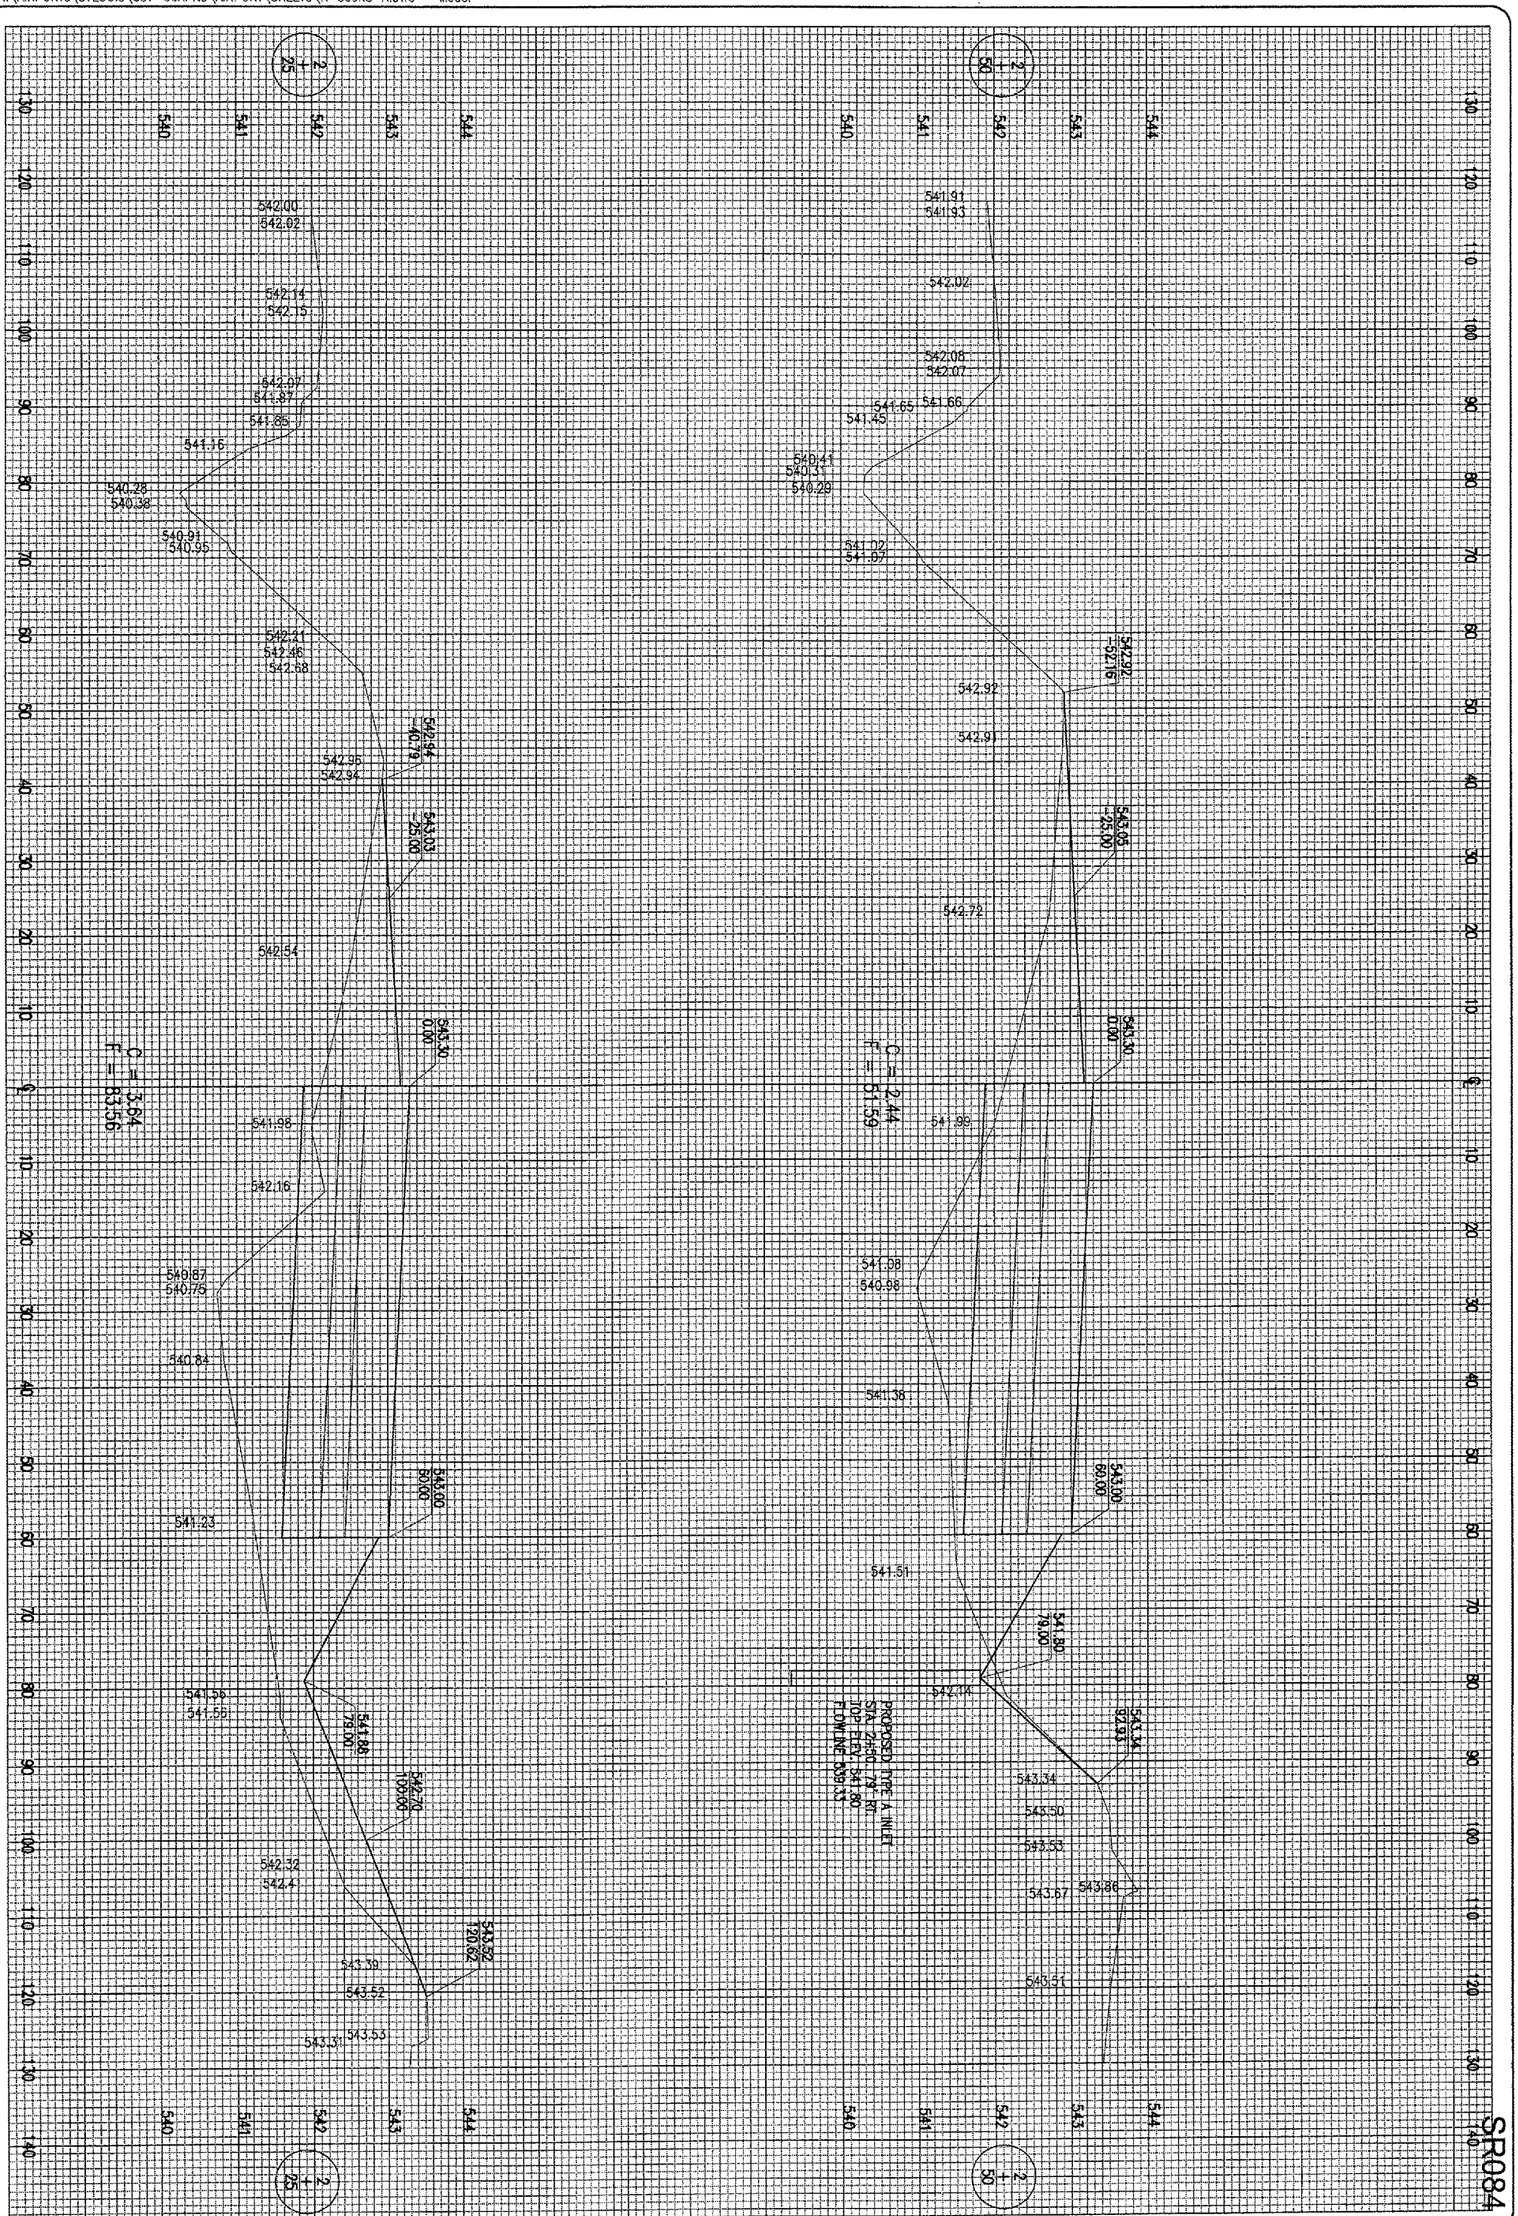

18	CONSTRUCT AIRCRAFT PARKING APRON	HANSON	HB Project No. 83706APND 0240	ST. LOUIS REGIONAL AIRPORT	DATE / REVISION / BY
18 of 28 Sheets	PROPOSED CROSS-SECTIONS FOR APRON STA. 2+25 TO STA. 2+50	Hanson Professional Services Inc. 1525 South Sixth Street Springfield, Illinois 62703-2886 Offices Nationwide	Filename R-303XS-A.DWG Scale H. 1"= 10' V. 1"= 1' Date 04/27/06	St.LouisRegional AIRPORT EAST ALTON, ILLINOIS IL. PROJ.: ALN-3348	

LAYOUT	JAC	04/14/06
DRAWN	BAK	04/27/06
REVIEWED	CAH	05/17/06