JUN 29, 2006 1:38 PM CAH
I:\AIRPORTS\STLOUIS\837-06APND\AIRPORT\SHEETS\R-309XS-A.DWG - Model

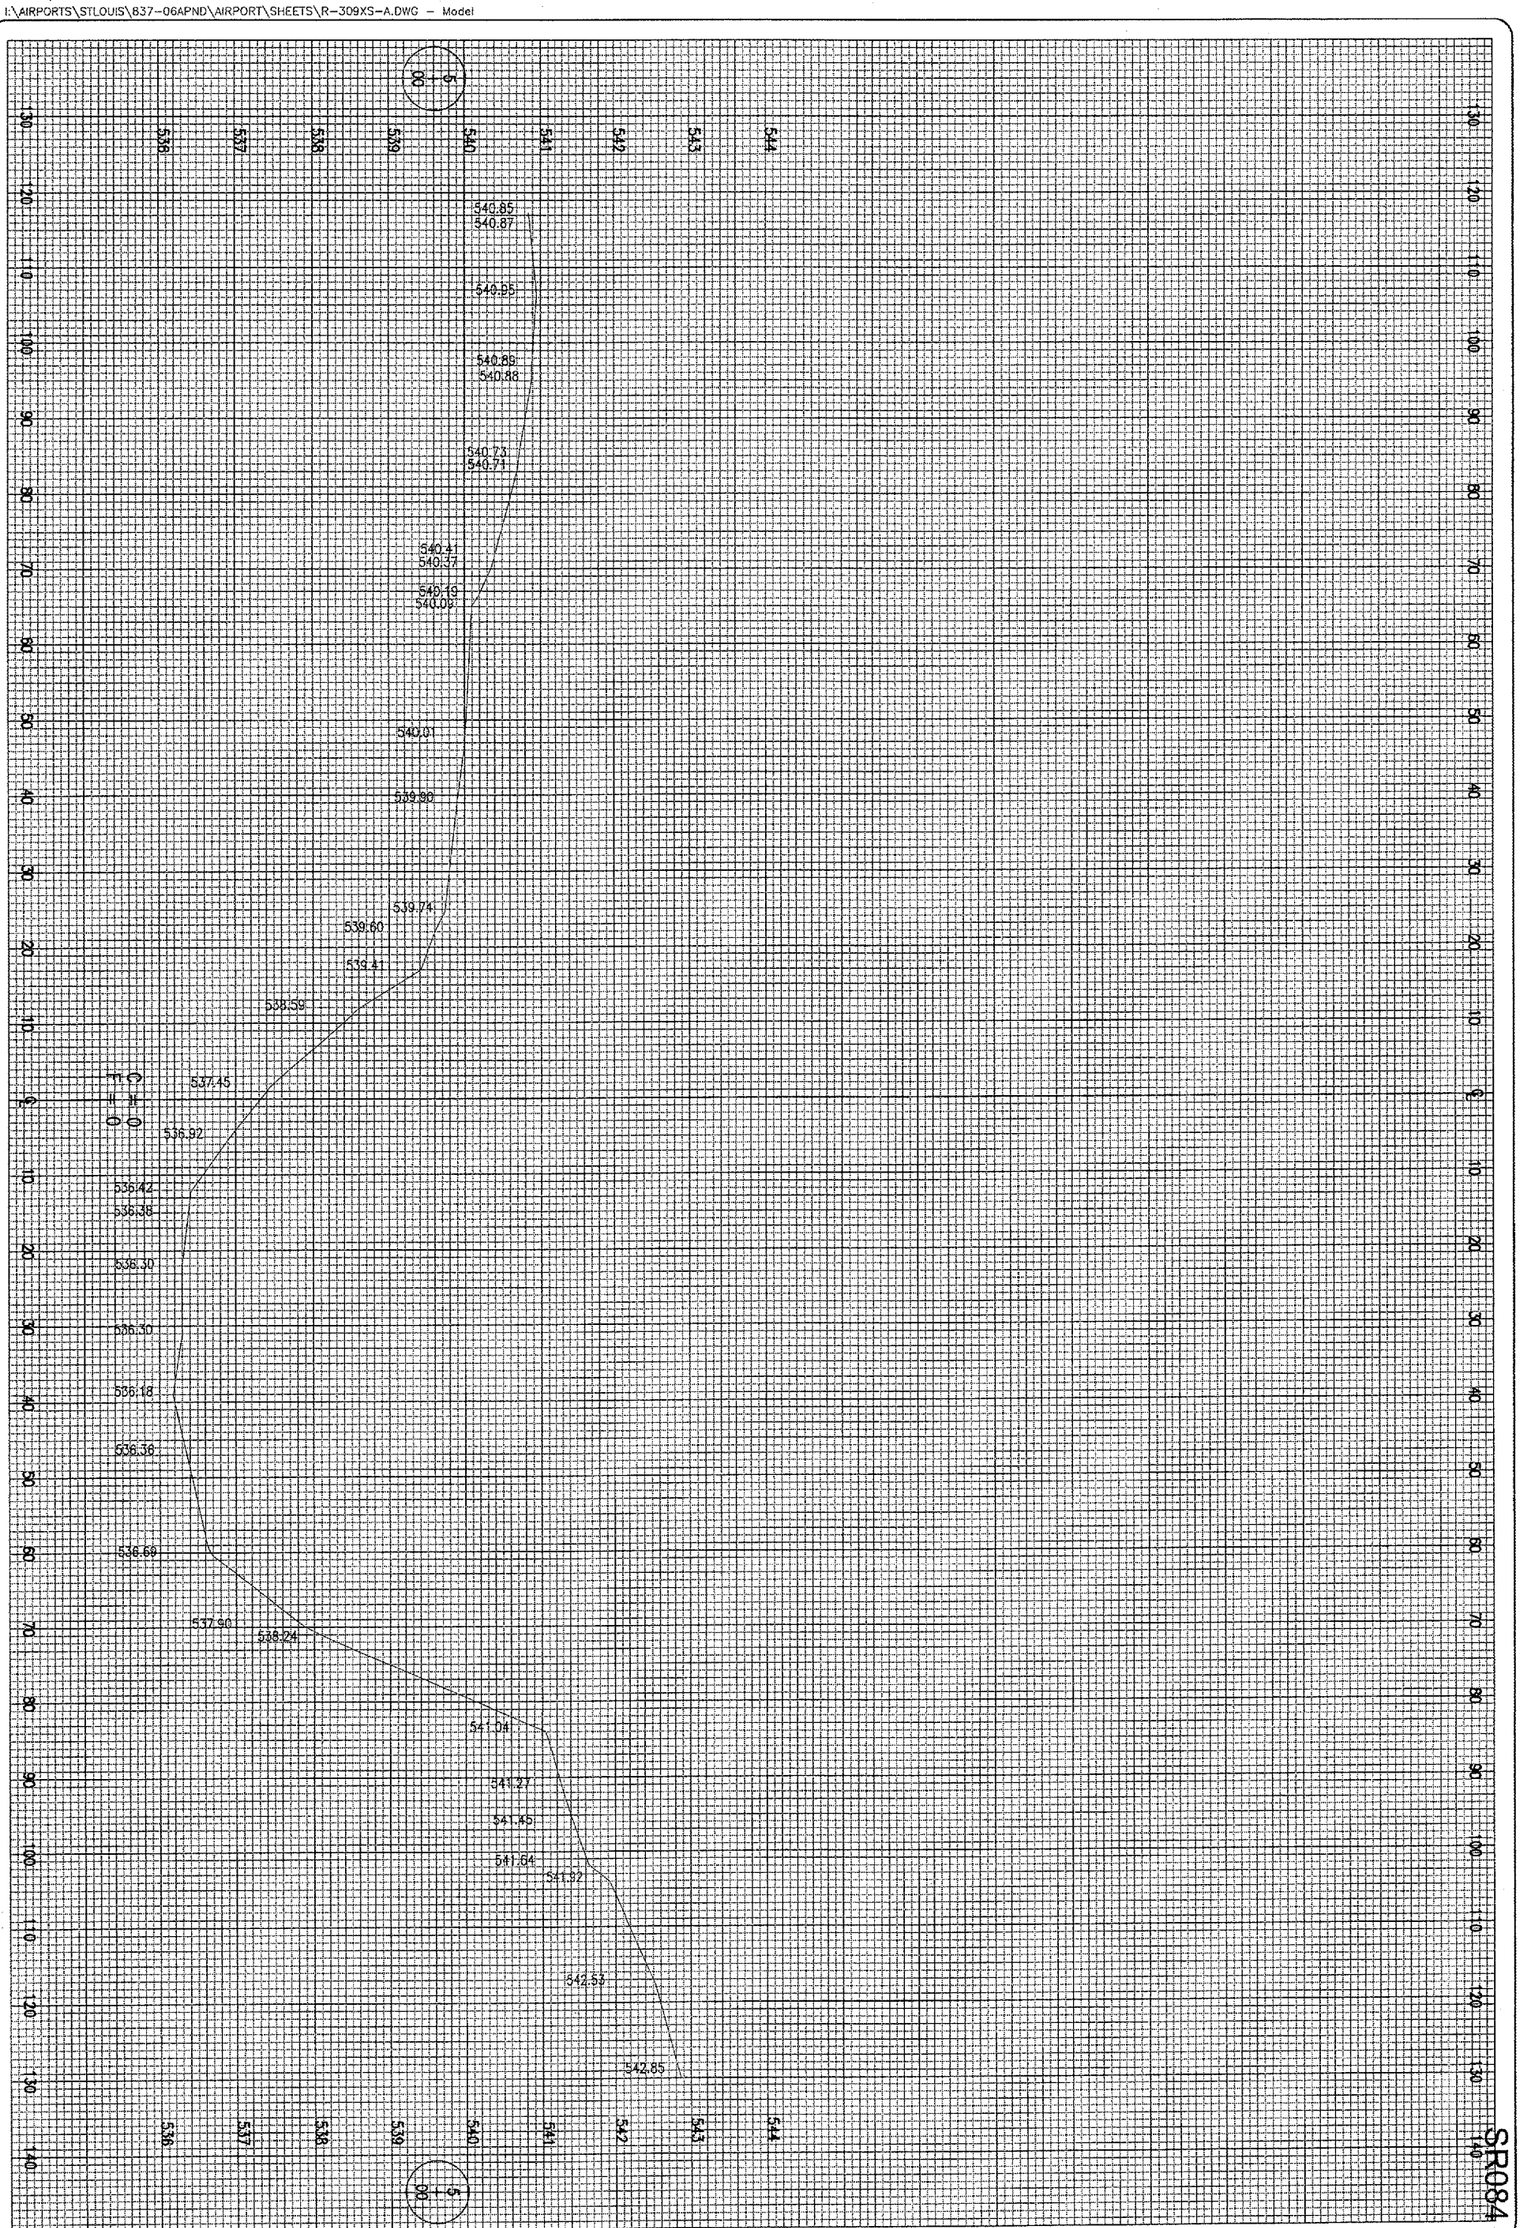

24
24 of 28 sheets

CONSTRUCT AIRCRAFT PARKING APRON

PROPOSED CROSS-SECTIONS FOR APRON
STA. 5+00

HANSON

Hanson Professional Services Inc.
1525 South Sixth Street
Springfield, Illinois 62703-2886
Offices Nationwide

HD Project No.	83706APND 0240	
Filename	R-309XS-A.DWG	
Scale	H. 1"= 10' V. 1"= 1'	
Date	04/27/06	
LAYOUT	JAC	04/14/06
DRAWN	BAK	04/27/06
REVIEWED	CAH	05/17/06

ST. LOUIS REGIONAL AIRPORT

St. Louis Regional Airport

EAST ALTON, ILLINOIS

IL. PROJ.: ALN-3348

DATE	REVISION	BY