PLOT DATE = $DATE$
FILE NAME = $FILEL$
PLOT SCALE = $SCALE$
USER NAME = $USER$

SURVEY	
NOTE BOOK	
NO.	

SURVEYED	
PLOTTED	
TEMPLATE	
AREAS	
AREAS CHECKED	

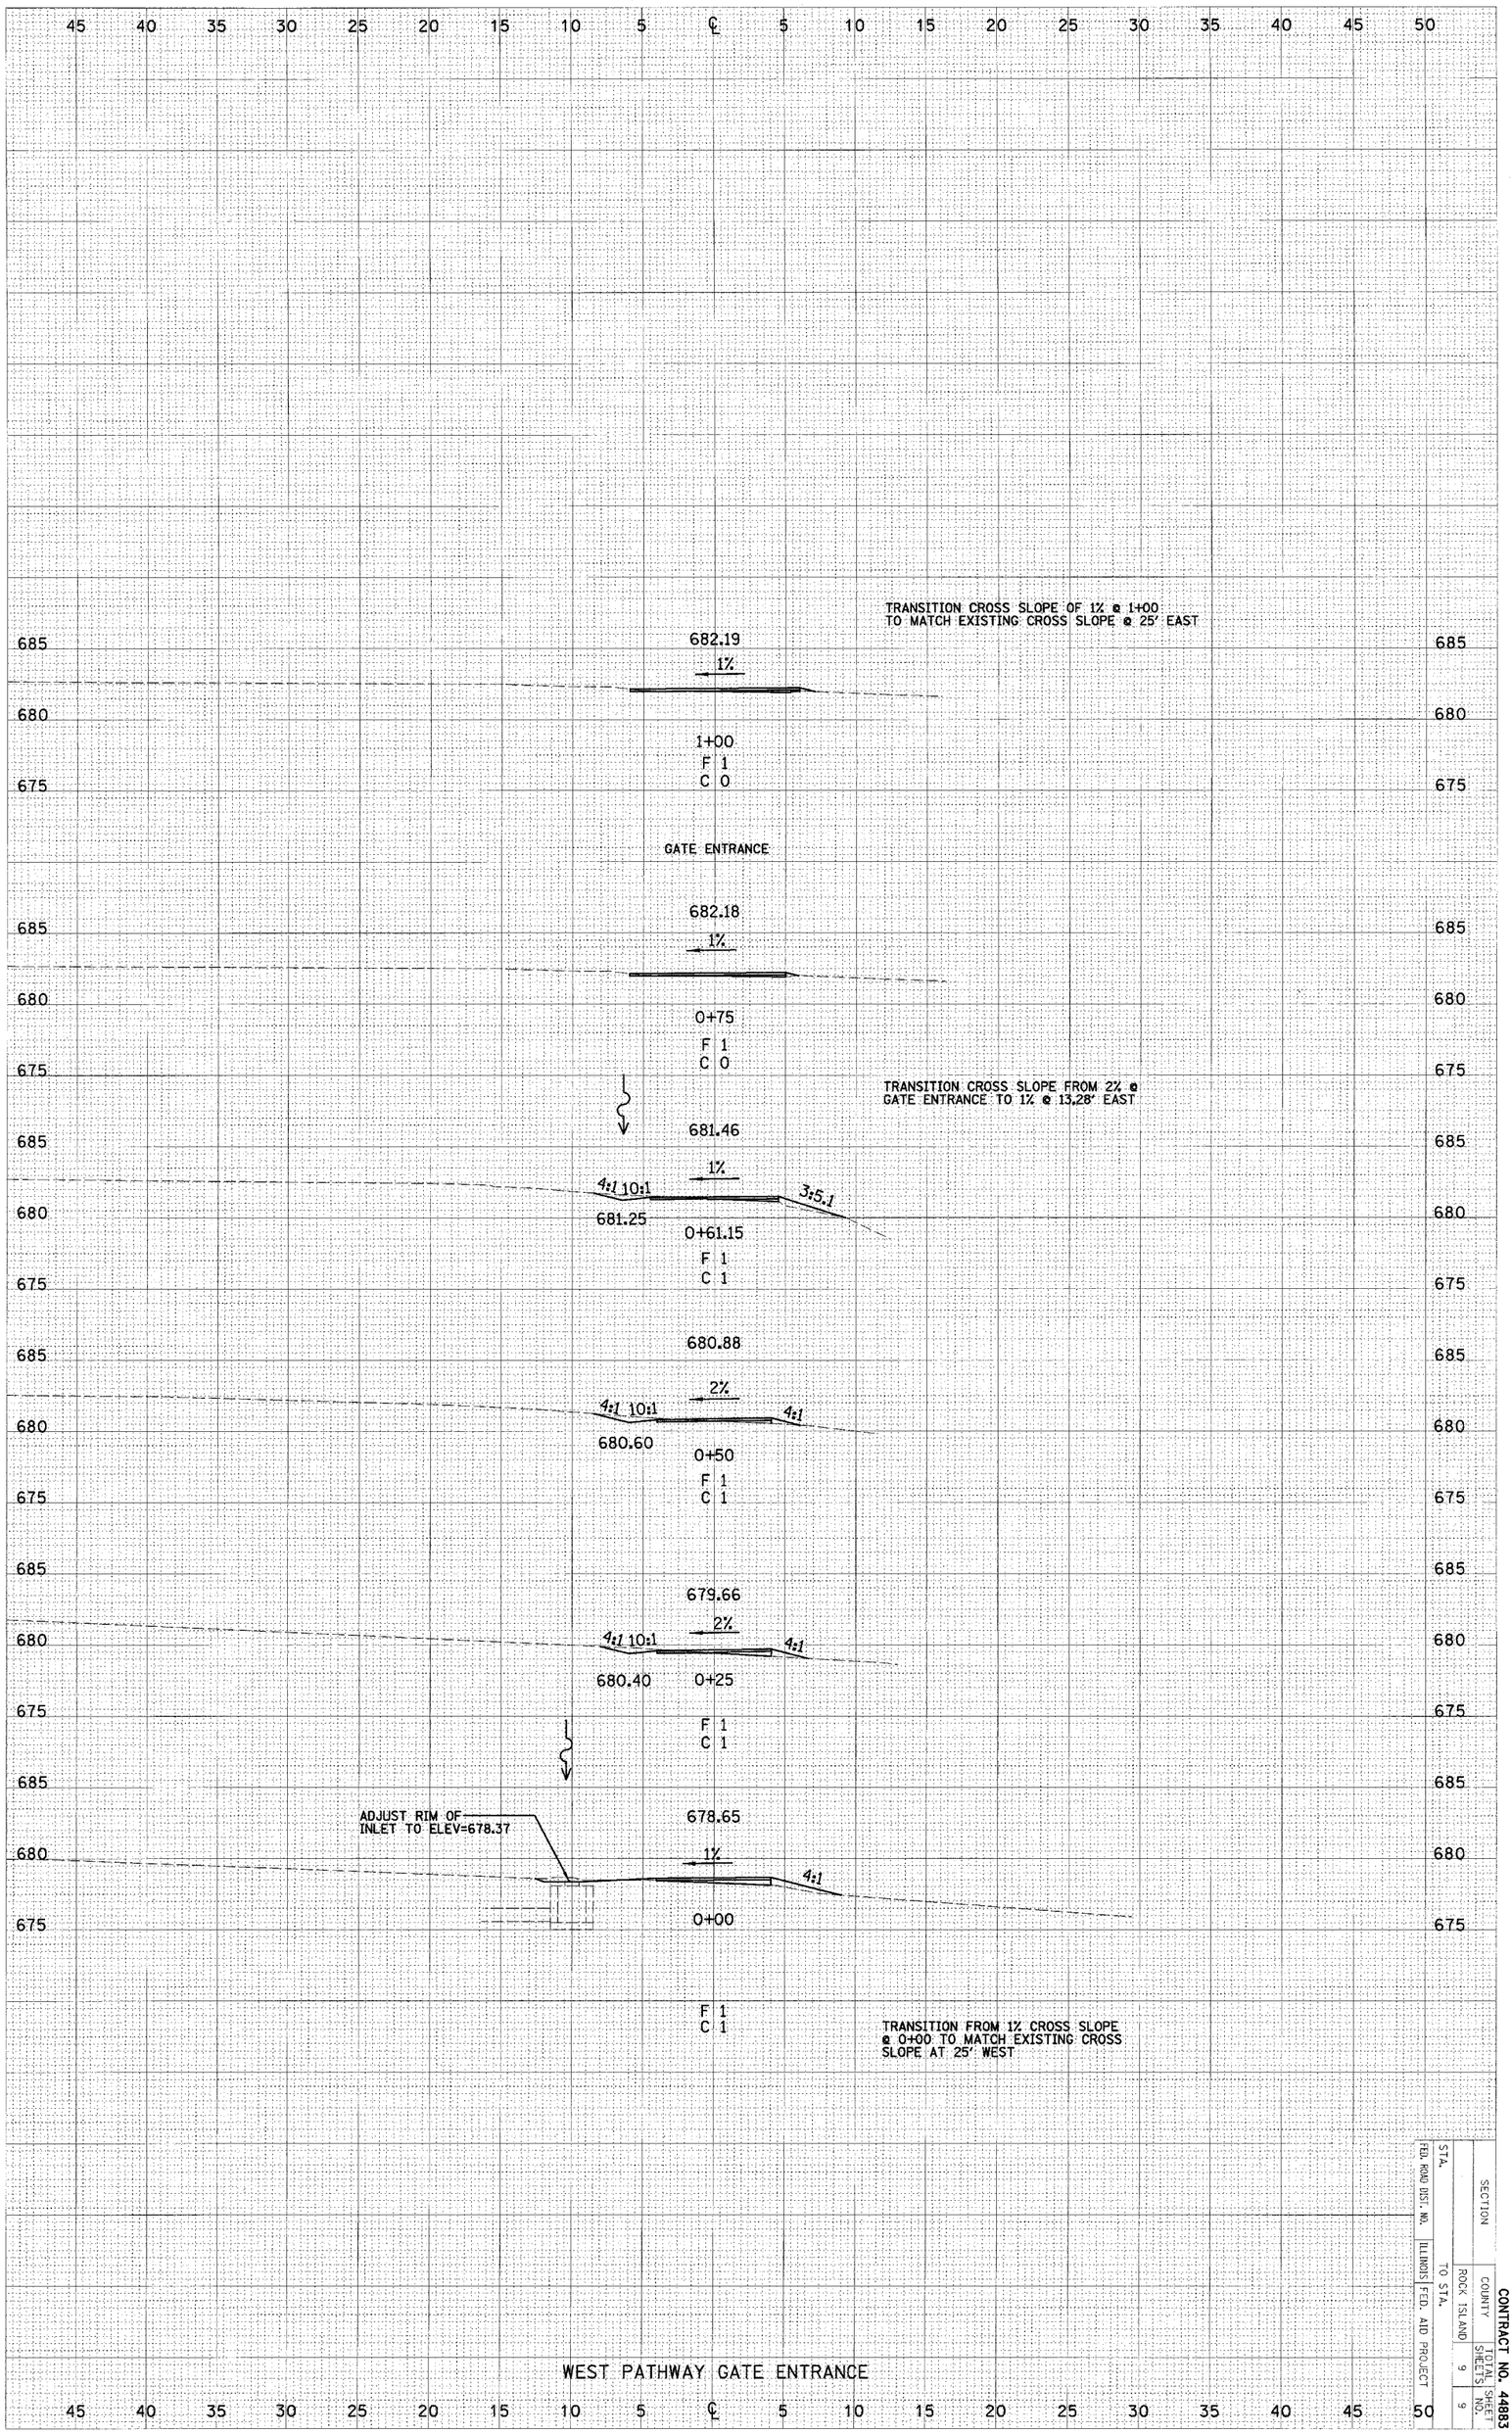

WEST PATHWAY GATE ENTRANCE

SECTION			
STA.			
FED. ROAD DIST. NO.	ILLINOIS	FED. AID PROJECT	
COUNTY	ROCK ISLAND	TOTAL SHEETS	9
TO STA.		SHEET NO.	9

CONTRACT NO. 44883