F.A.P. RTE.	SECTION	COUNTY	TOTAL SHEETS	SHEET NO.
575	(B&14) R-3	WILL	390	111
STA. 804+00	TO STA. 810+00			
FED. ROAD DIST. NO.	ILLINOIS	FED. AID PROJECT		
CONTRACT NO. 60961				

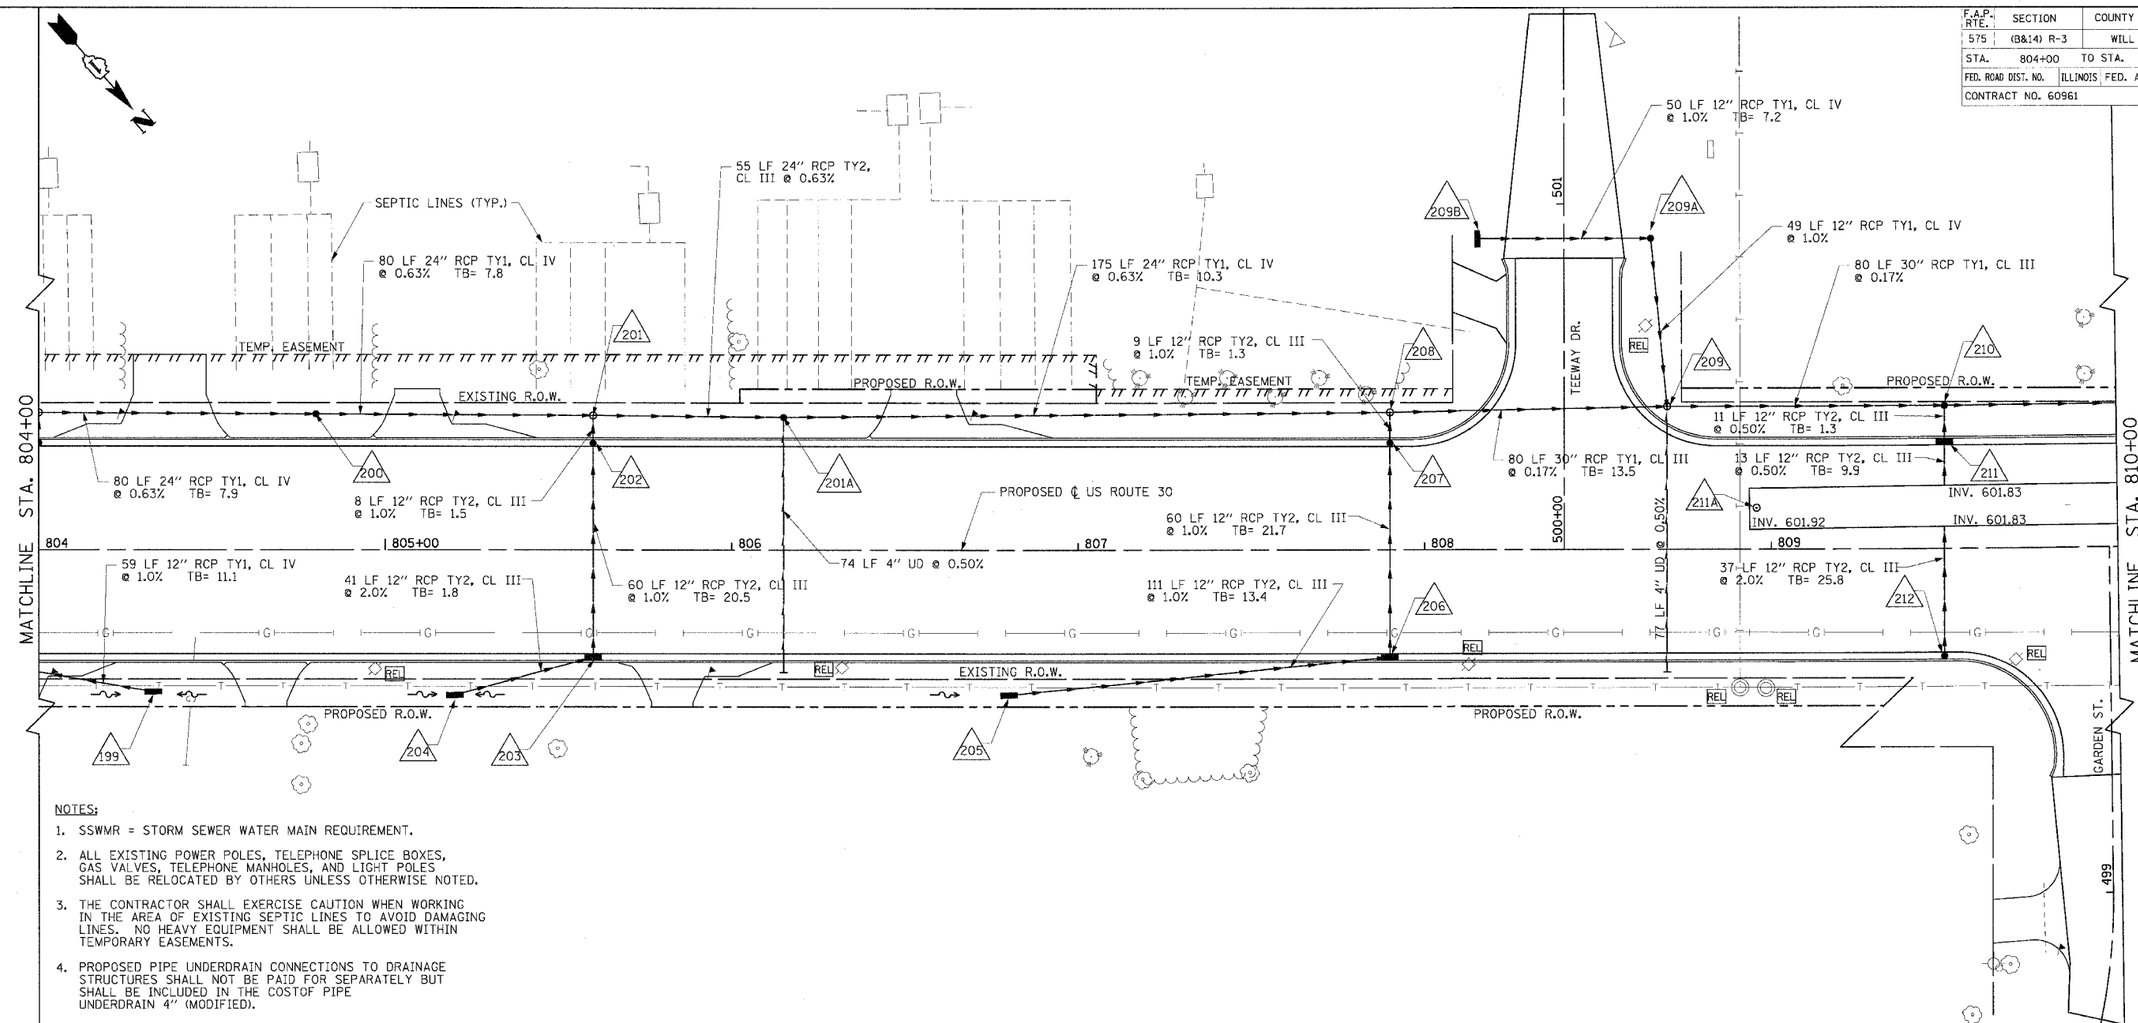

NOTES:

1. SSWMR = STORM SEWER WATER MAIN REQUIREMENT.
2. ALL EXISTING POWER POLES, TELEPHONE SPLICE BOXES, GAS VALVES, TELEPHONE MANHOLES, AND LIGHT POLES SHALL BE RELOCATED BY OTHERS UNLESS OTHERWISE NOTED.
3. THE CONTRACTOR SHALL EXERCISE CAUTION WHEN WORKING IN THE AREA OF EXISTING SEPTIC LINES TO AVOID DAMAGING LINES. NO HEAVY EQUIPMENT SHALL BE ALLOWED WITHIN TEMPORARY EASEMENTS.
4. PROPOSED PIPE UNDERDRAIN CONNECTIONS TO DRAINAGE STRUCTURES SHALL NOT BE PAID FOR SEPARATELY BUT SHALL BE INCLUDED IN THE COSTOF PIPE UNDERDRAIN 4" (MODIFIED).

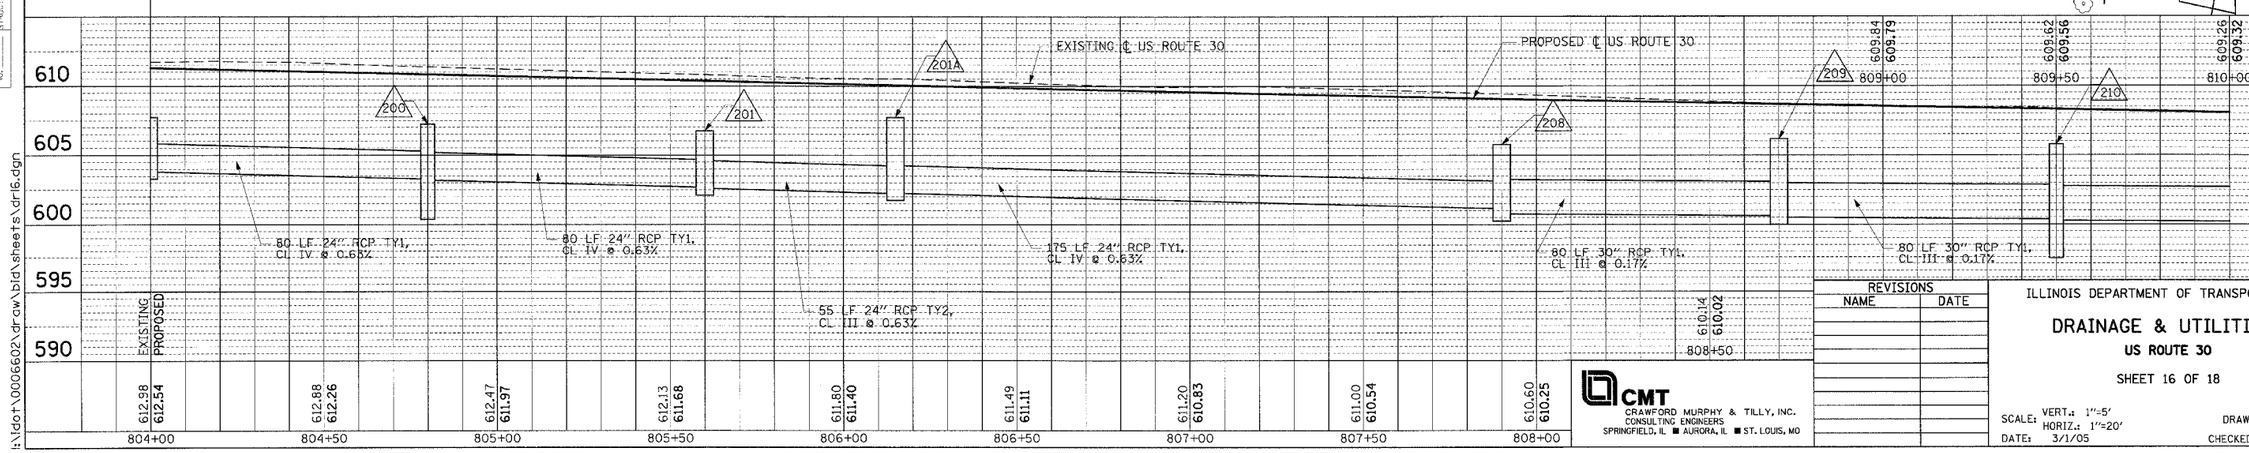

REVISIONS	
NAME	DATE

CMT
CRAWFORD MURPHY & TILLY, INC.
CONSULTING ENGINEERS
SPRINGFIELD, IL ■ AURORA, IL ■ ST. LOUIS, MO

ILLINOIS DEPARTMENT OF TRANSPORTATION

DRAINAGE & UTILITIES

US ROUTE 30

SHEET 16 OF 18

SCALE: VERT.: 1"=5'
HORIZ.: 1"=20'
DATE: 3/1/05

DRAWN BY: SNH
CHECKED BY: KDF/SBP/AMB

PLAN — SURVEYED / PLOTTED / ALIGNMENT CHECKED / R.T. OF WAY CHECKED / CADD FILE NAME — NOTE BOOK NO. — BY — DATE

PROFILE — SURVEYED / PLOTTED / GRADES CHECKED / S.W. NOTED / STRUCTURE NOTATIONS CHKD — NOTE BOOK NO. — BY — DATE

i:\dot\0006602\drawing\bid\sheets\dr16.dgn