F.A. RTE.	SECTION	COUNTY	TOTAL SHEETS	SHEET NO.
575	(B+14) R-3	WILL	390	262
STA.	TO STA.			
FED. ROAD DIST. NO.	ILLINOIS	FED. AID PROJECT		
CONTRACT NO. 60961				

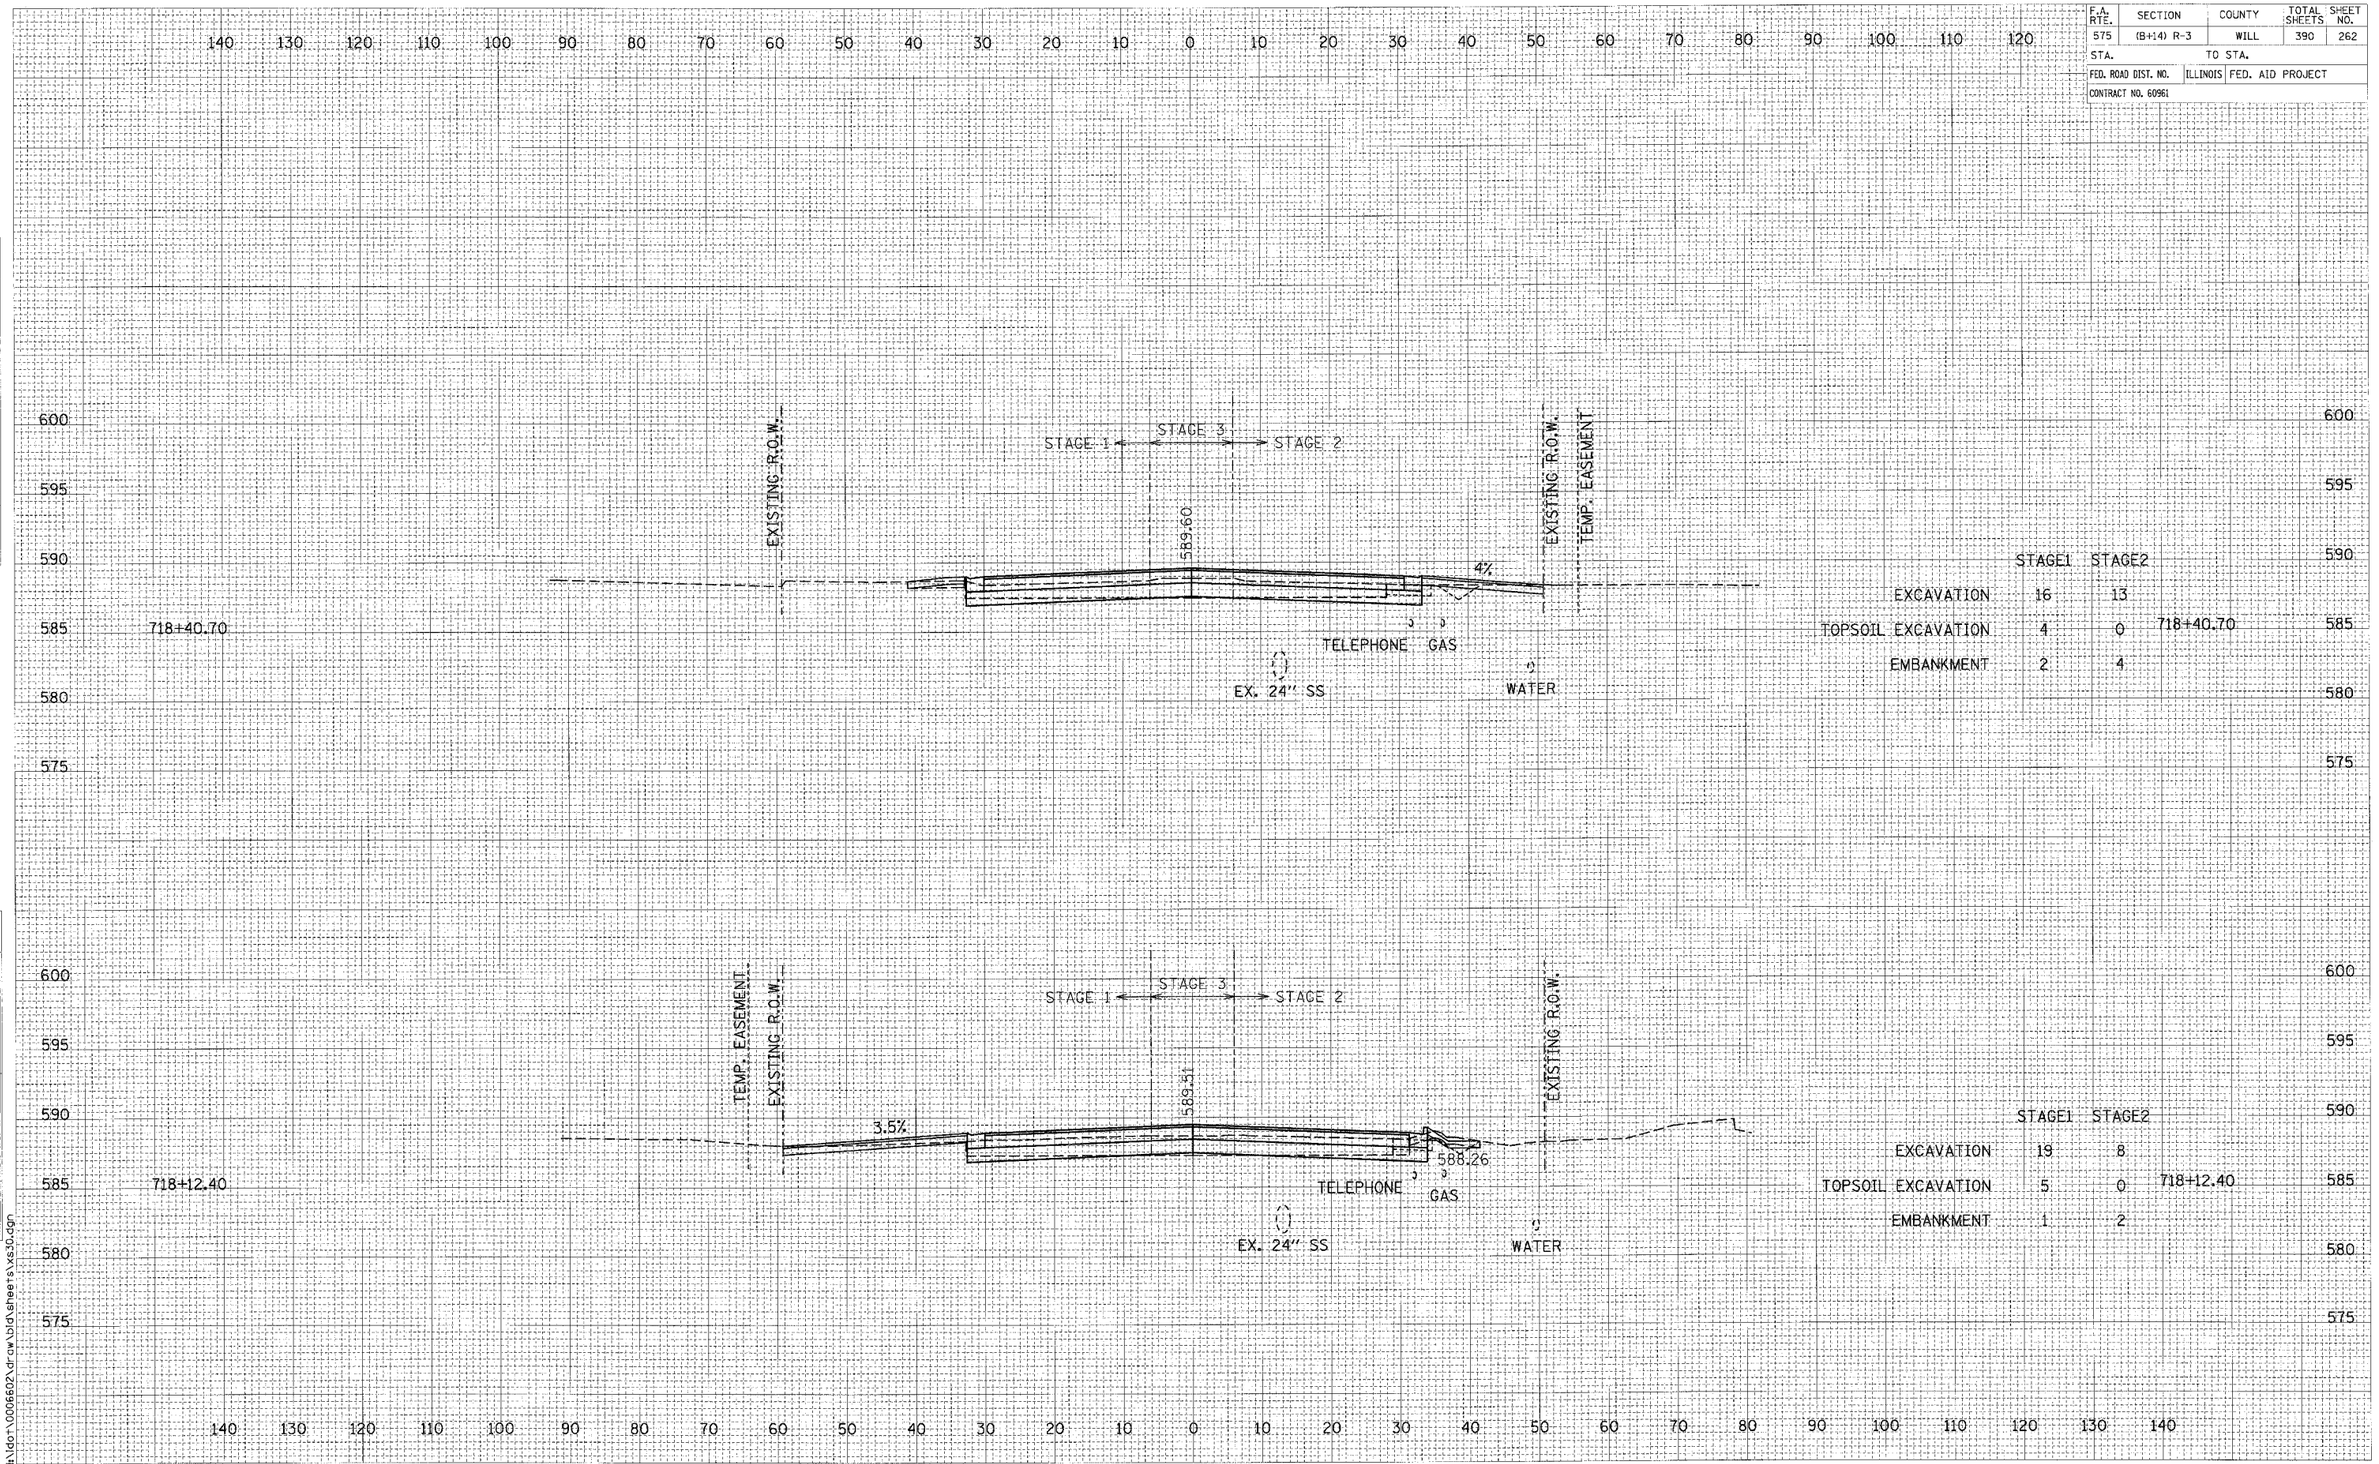

	STAGE1	STAGE2
EXCAVATION	16	13
TOPSOIL EXCAVATION	4	0
EMBANKMENT	2	4

	STAGE1	STAGE2
EXCAVATION	19	8
TOPSOIL EXCAVATION	5	0
EMBANKMENT	1	2

CROSS SECTIONS: U.S. ROUTE 30 - STA. 718+12.40 TO STA. 718+40.70

SCALE: 1" = 10' HORIZ.
1" = 5' VERT.

FINAL SURVEY NOTE BOOK
SURVEYED
PLOTTED
HORIZ. SCALE
VERT. SCALE
AREAS CHECKED
BY
DATE
NO.

ORIGINAL SURVEY NOTE BOOK
SURVEYED
PLOTTED
TEMP. SCALE
HORIZ. SCALE
VERT. SCALE
AREAS CHECKED
BY
DATE
NO.

I:\dot\0006602\dr-cw\bld\sheets\xs30.dgn