F.A. RTE.	SECTION	COUNTY	TOTAL SHEETS	SHEET NO.
575	(B+14) R-3	WILL	390	263
STA.	TO STA.			
FED. ROAD DIST. NO.	ILLINOIS FED. AID PROJECT			
CONTRACT NO. 60961				

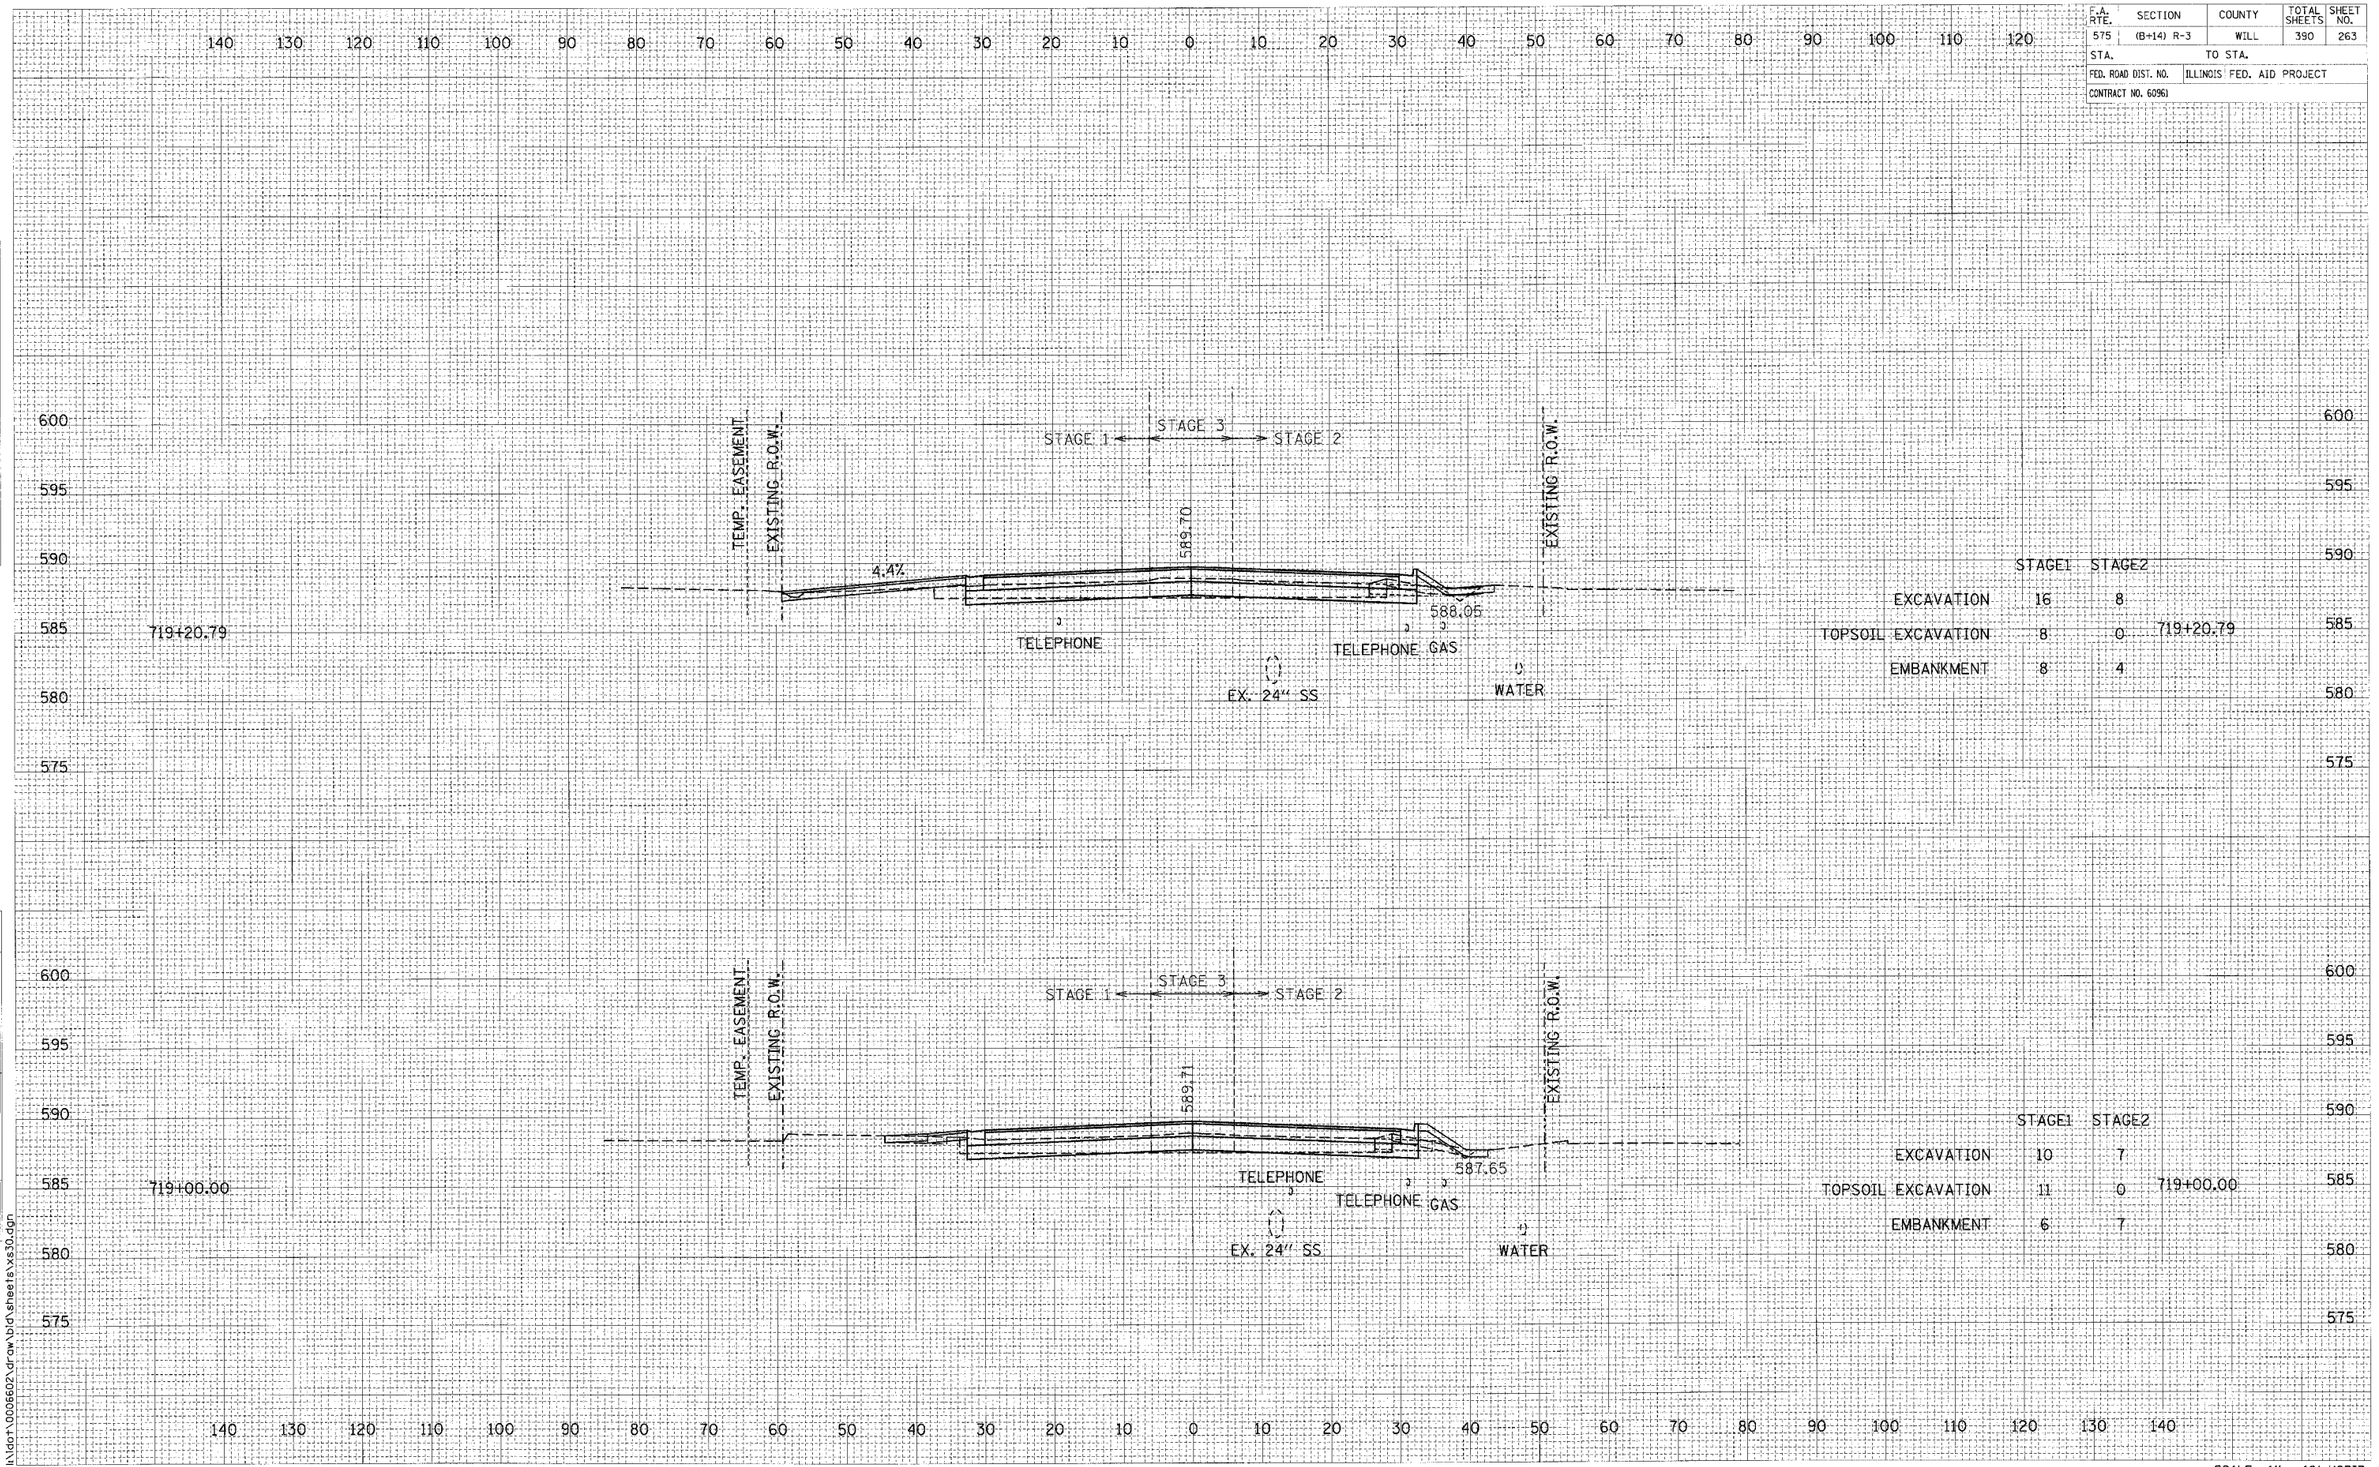

	STAGE1	STAGE2
EXCAVATION	16	8
TOPSOIL EXCAVATION	8	0
EMBANKMENT	8	4

719+20.79

	STAGE1	STAGE2
EXCAVATION	10	7
TOPSOIL EXCAVATION	11	0
EMBANKMENT	6	7

719+00.00

CROSS SECTIONS: U.S. ROUTE 30 - STA. 719+00.00 TO STA. 719+20.79

SCALE: 1" = 10' HORIZ.
1" = 5' VERT.

ORIGINAL SURVEY — SURVEYED — PLOTTED — TEMPLATE — AREAS — NOTE BOOK — AREAS CHECKED — NO. — BY — DATE

FINAL SURVEY — SURVEYED — PLOTTED — TEMPLATE — AREAS — NOTE BOOK — AREAS CHECKED — NO. — BY — DATE

i:\dot\0006602\draw\bid\sheets\xs30.dgn