F.A. RTE.	SECTION	COUNTY	TOTAL SHEETS	SHEET NO.
575	(B+14) R-3	WILL	390	266
STA.	TO STA.			
FED. ROAD DIST. NO.	ILLINOIS	FED. AID PROJECT		
CONTRACT NO. 60961				

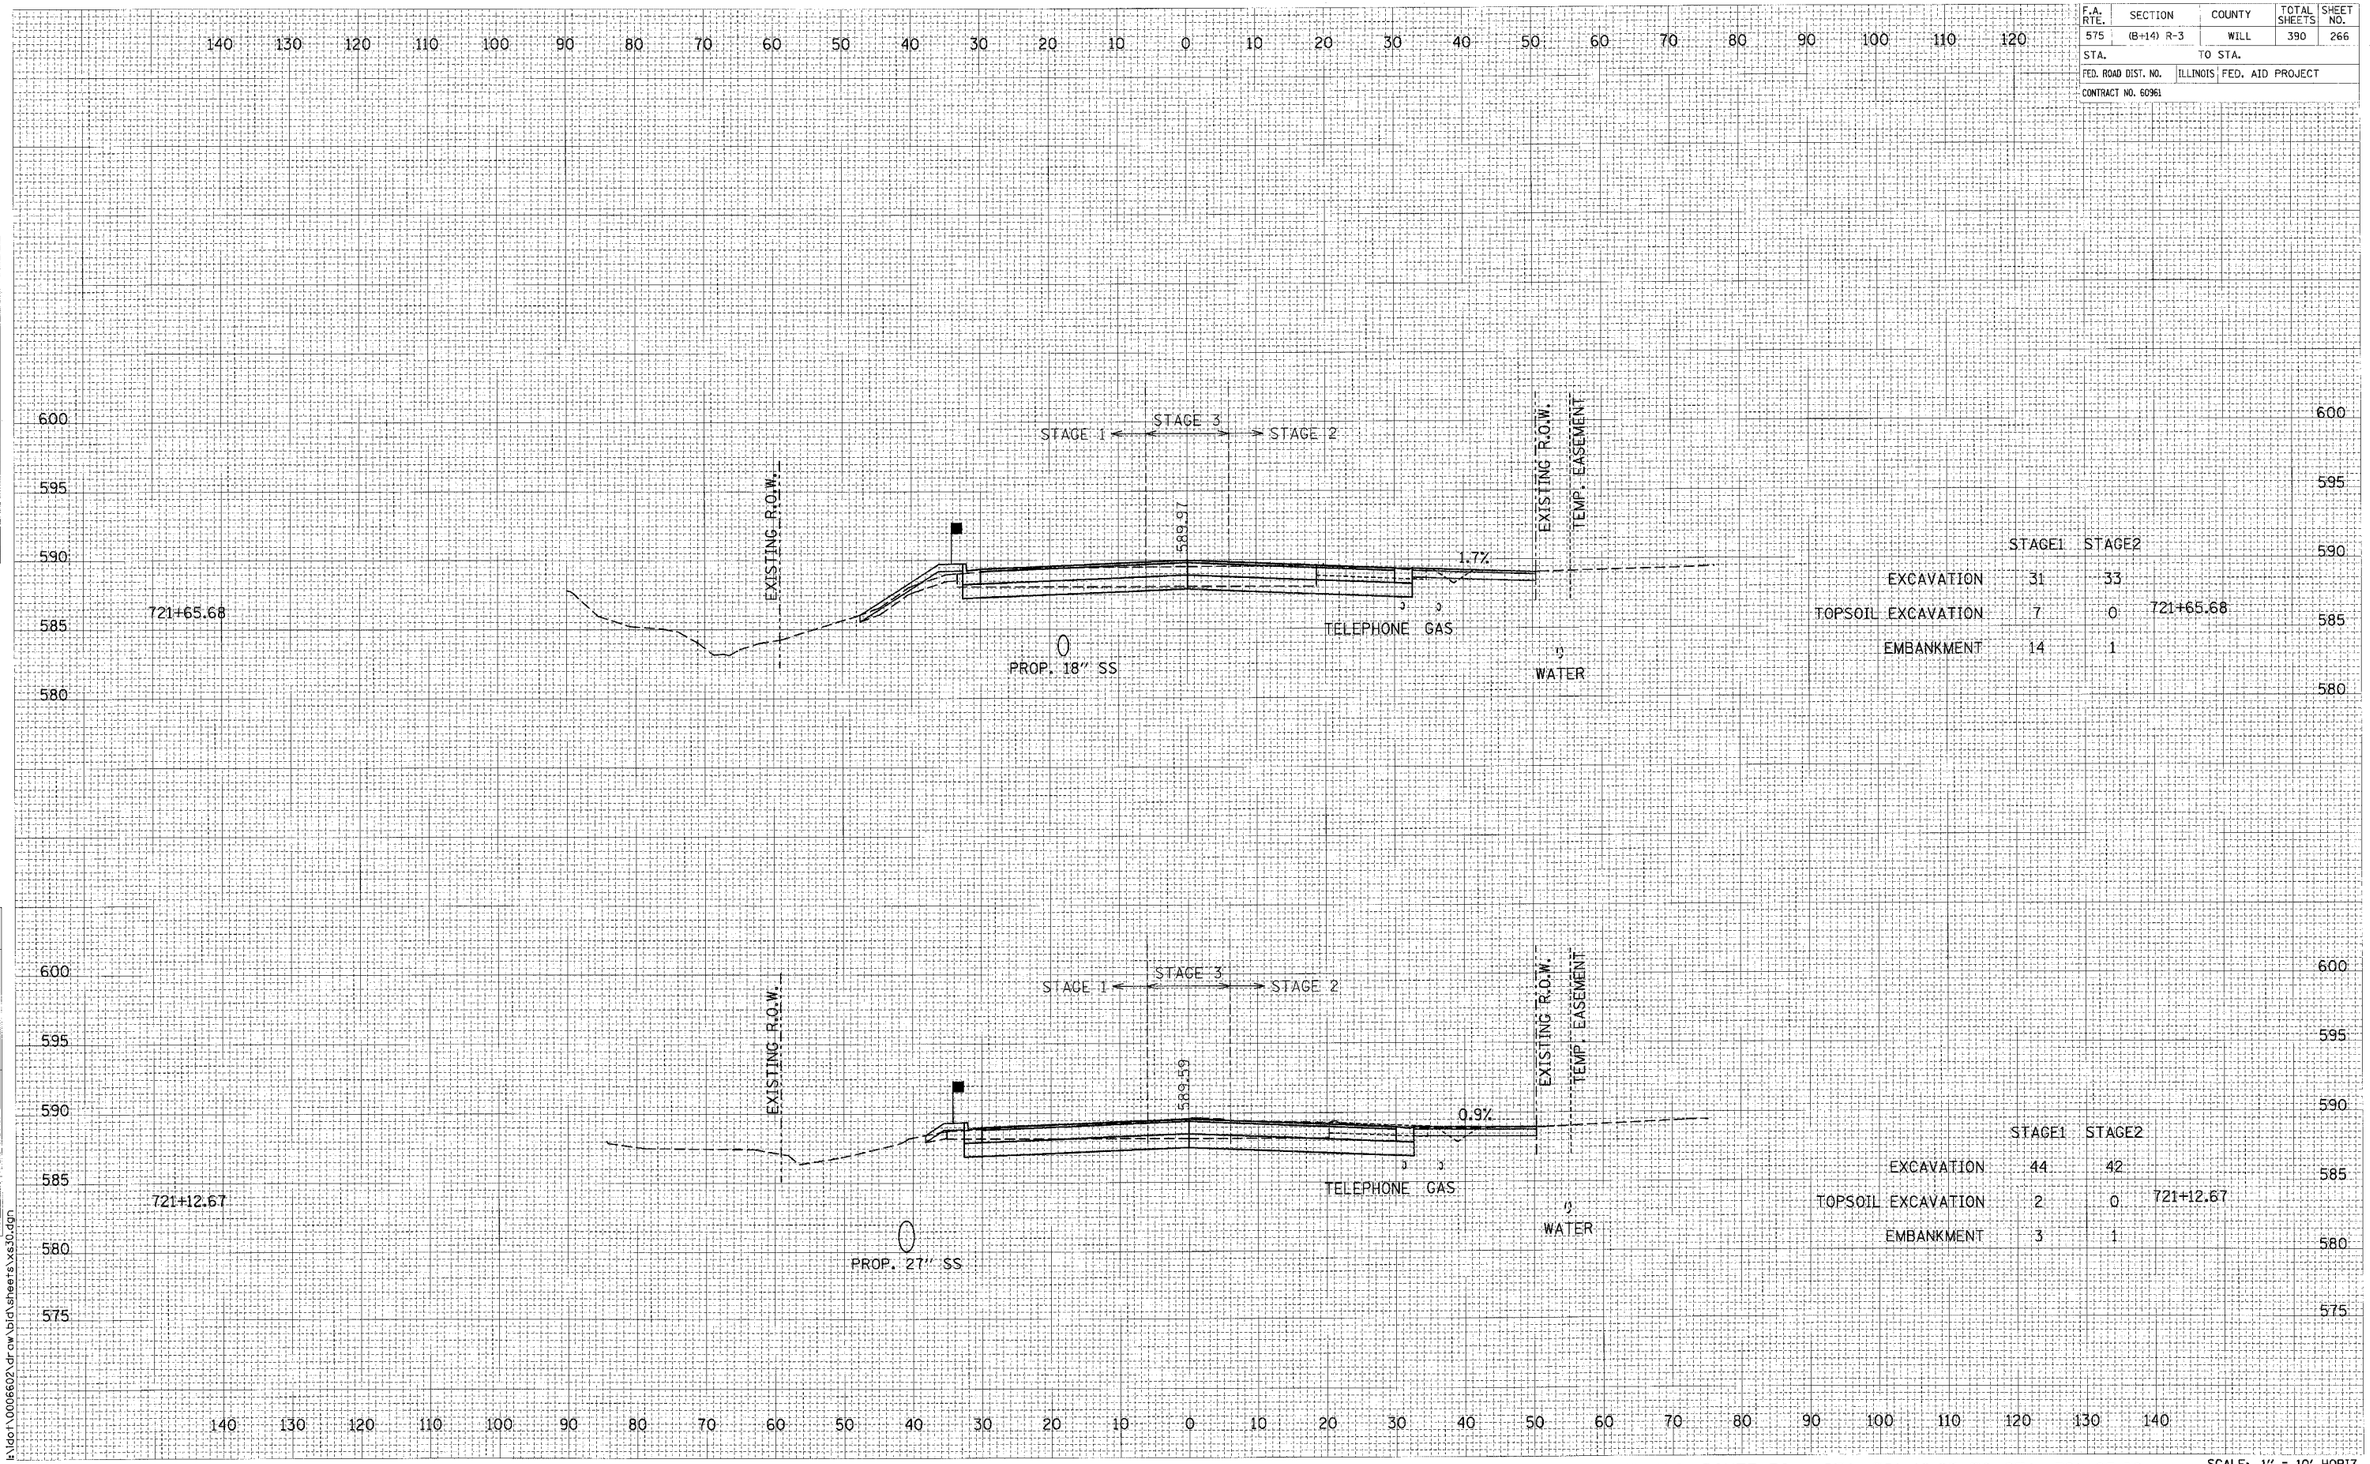

CROSS SECTIONS: U.S. ROUTE 30 - STA. 721+12.67 TO STA. 721+65.68

SCALE: 1" = 10' HORIZ.
1" = 5' VERT.

FINAL SURVEY — NOTE BOOK — NO. — PLOTTED — CHECKED — AREAS — BY — DATE

ORIGINAL SURVEY — SURVEYED — PLOTTED — TEMPLATE — AREAS — NO. — BY — DATE

I:\dot\0006602\drawings\bid\sheets\xs30.dgn