F.A. RTE.	SECTION	COUNTY	TOTAL SHEETS	SHEET NO.
575	(B+14) R-3	WILL	390	272
STA.	TO STA.			
FED. ROAD DIST. NO.	ILLINOIS	FED. AID PROJECT		
CONTRACT NO. 60961				

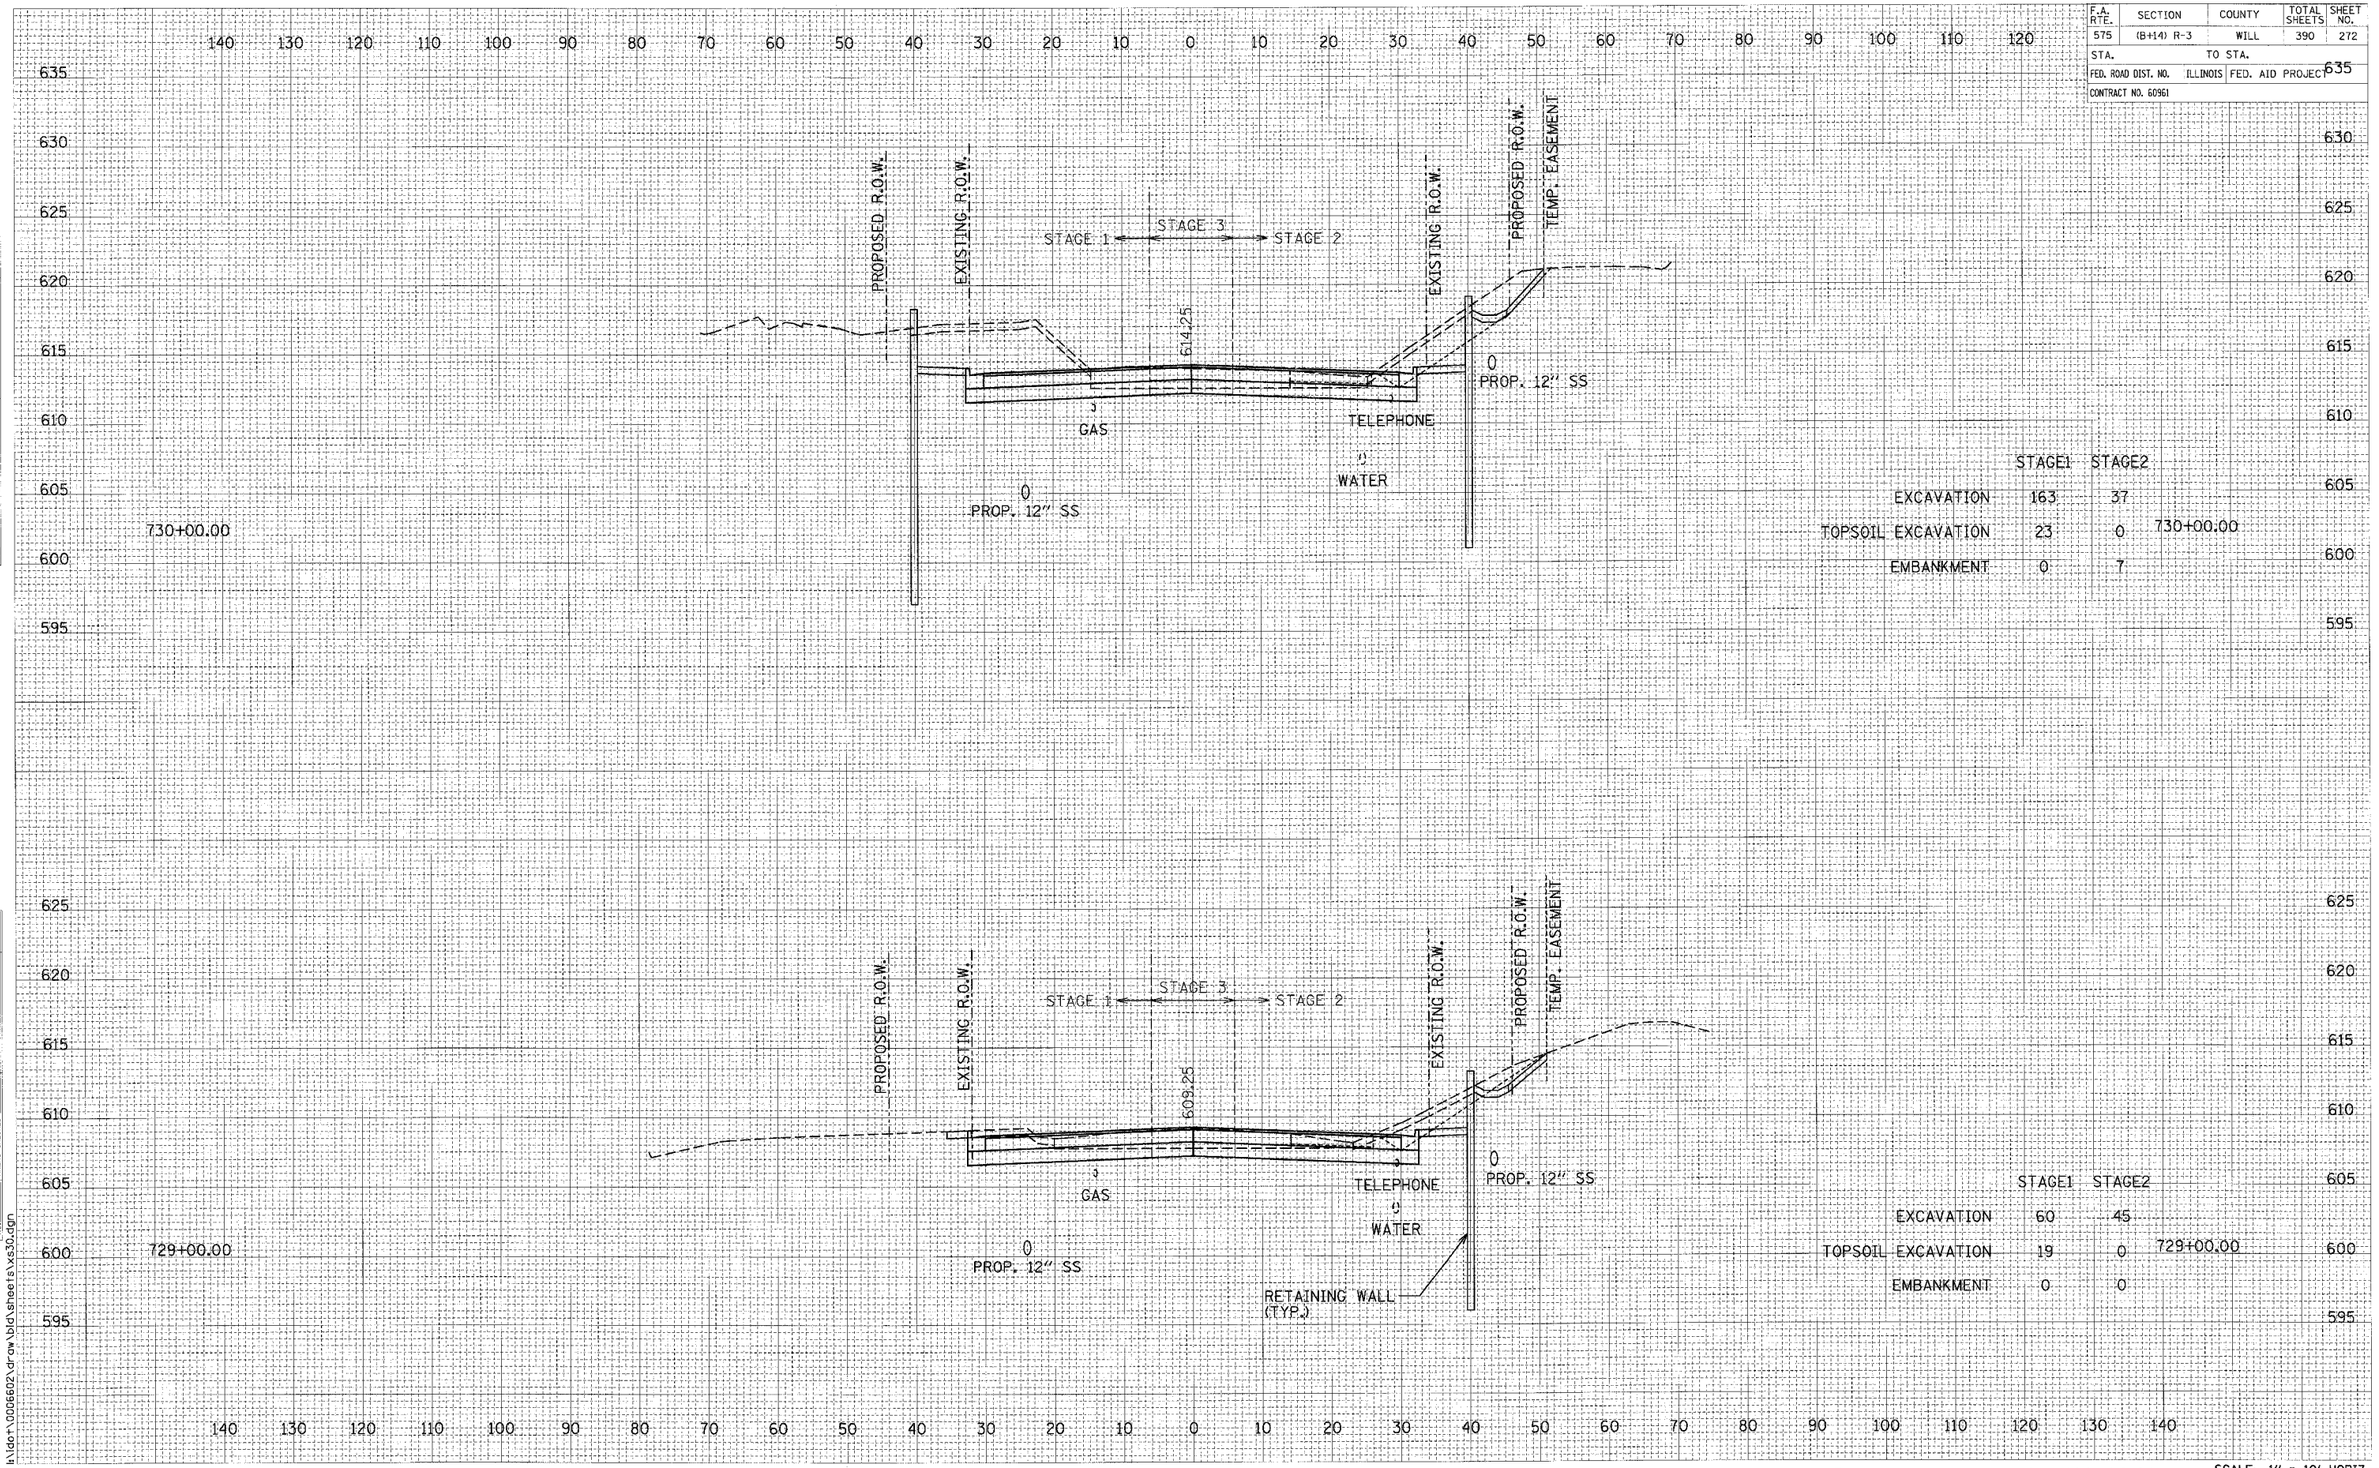

	STAGE1	STAGE2
EXCAVATION	163	37
TOPSOIL EXCAVATION	23	0
EMBANKMENT	0	7

	STAGE1	STAGE2
EXCAVATION	60	45
TOPSOIL EXCAVATION	19	0
EMBANKMENT	0	0

CROSS SECTIONS: U.S. ROUTE 30 - STA. 729+00.00 TO STA. 730+00.00

SCALE: 1" = 10' HORIZ.
1" = 5' VERT.

FINAL SURVEY
ORIGINAL SURVEY
NOTE BOOK
NO.
BY
DATE
SURVEYED
PLOTTED
TEMPLATE
AREAS
AREAS CHECKED

i:\dot\0006602\draw\bld\sheets\xs30.dgn