F.A. RTE.	SECTION	COUNTY	TOTAL SHEETS	SHEET NO.
575	(B+14) R-3	WILL	390	276
STA.		TO STA.		
FED. ROAD DIST. NO.	ILLINOIS	FED. AID PROJECT		
CONTRACT NO. 60961				

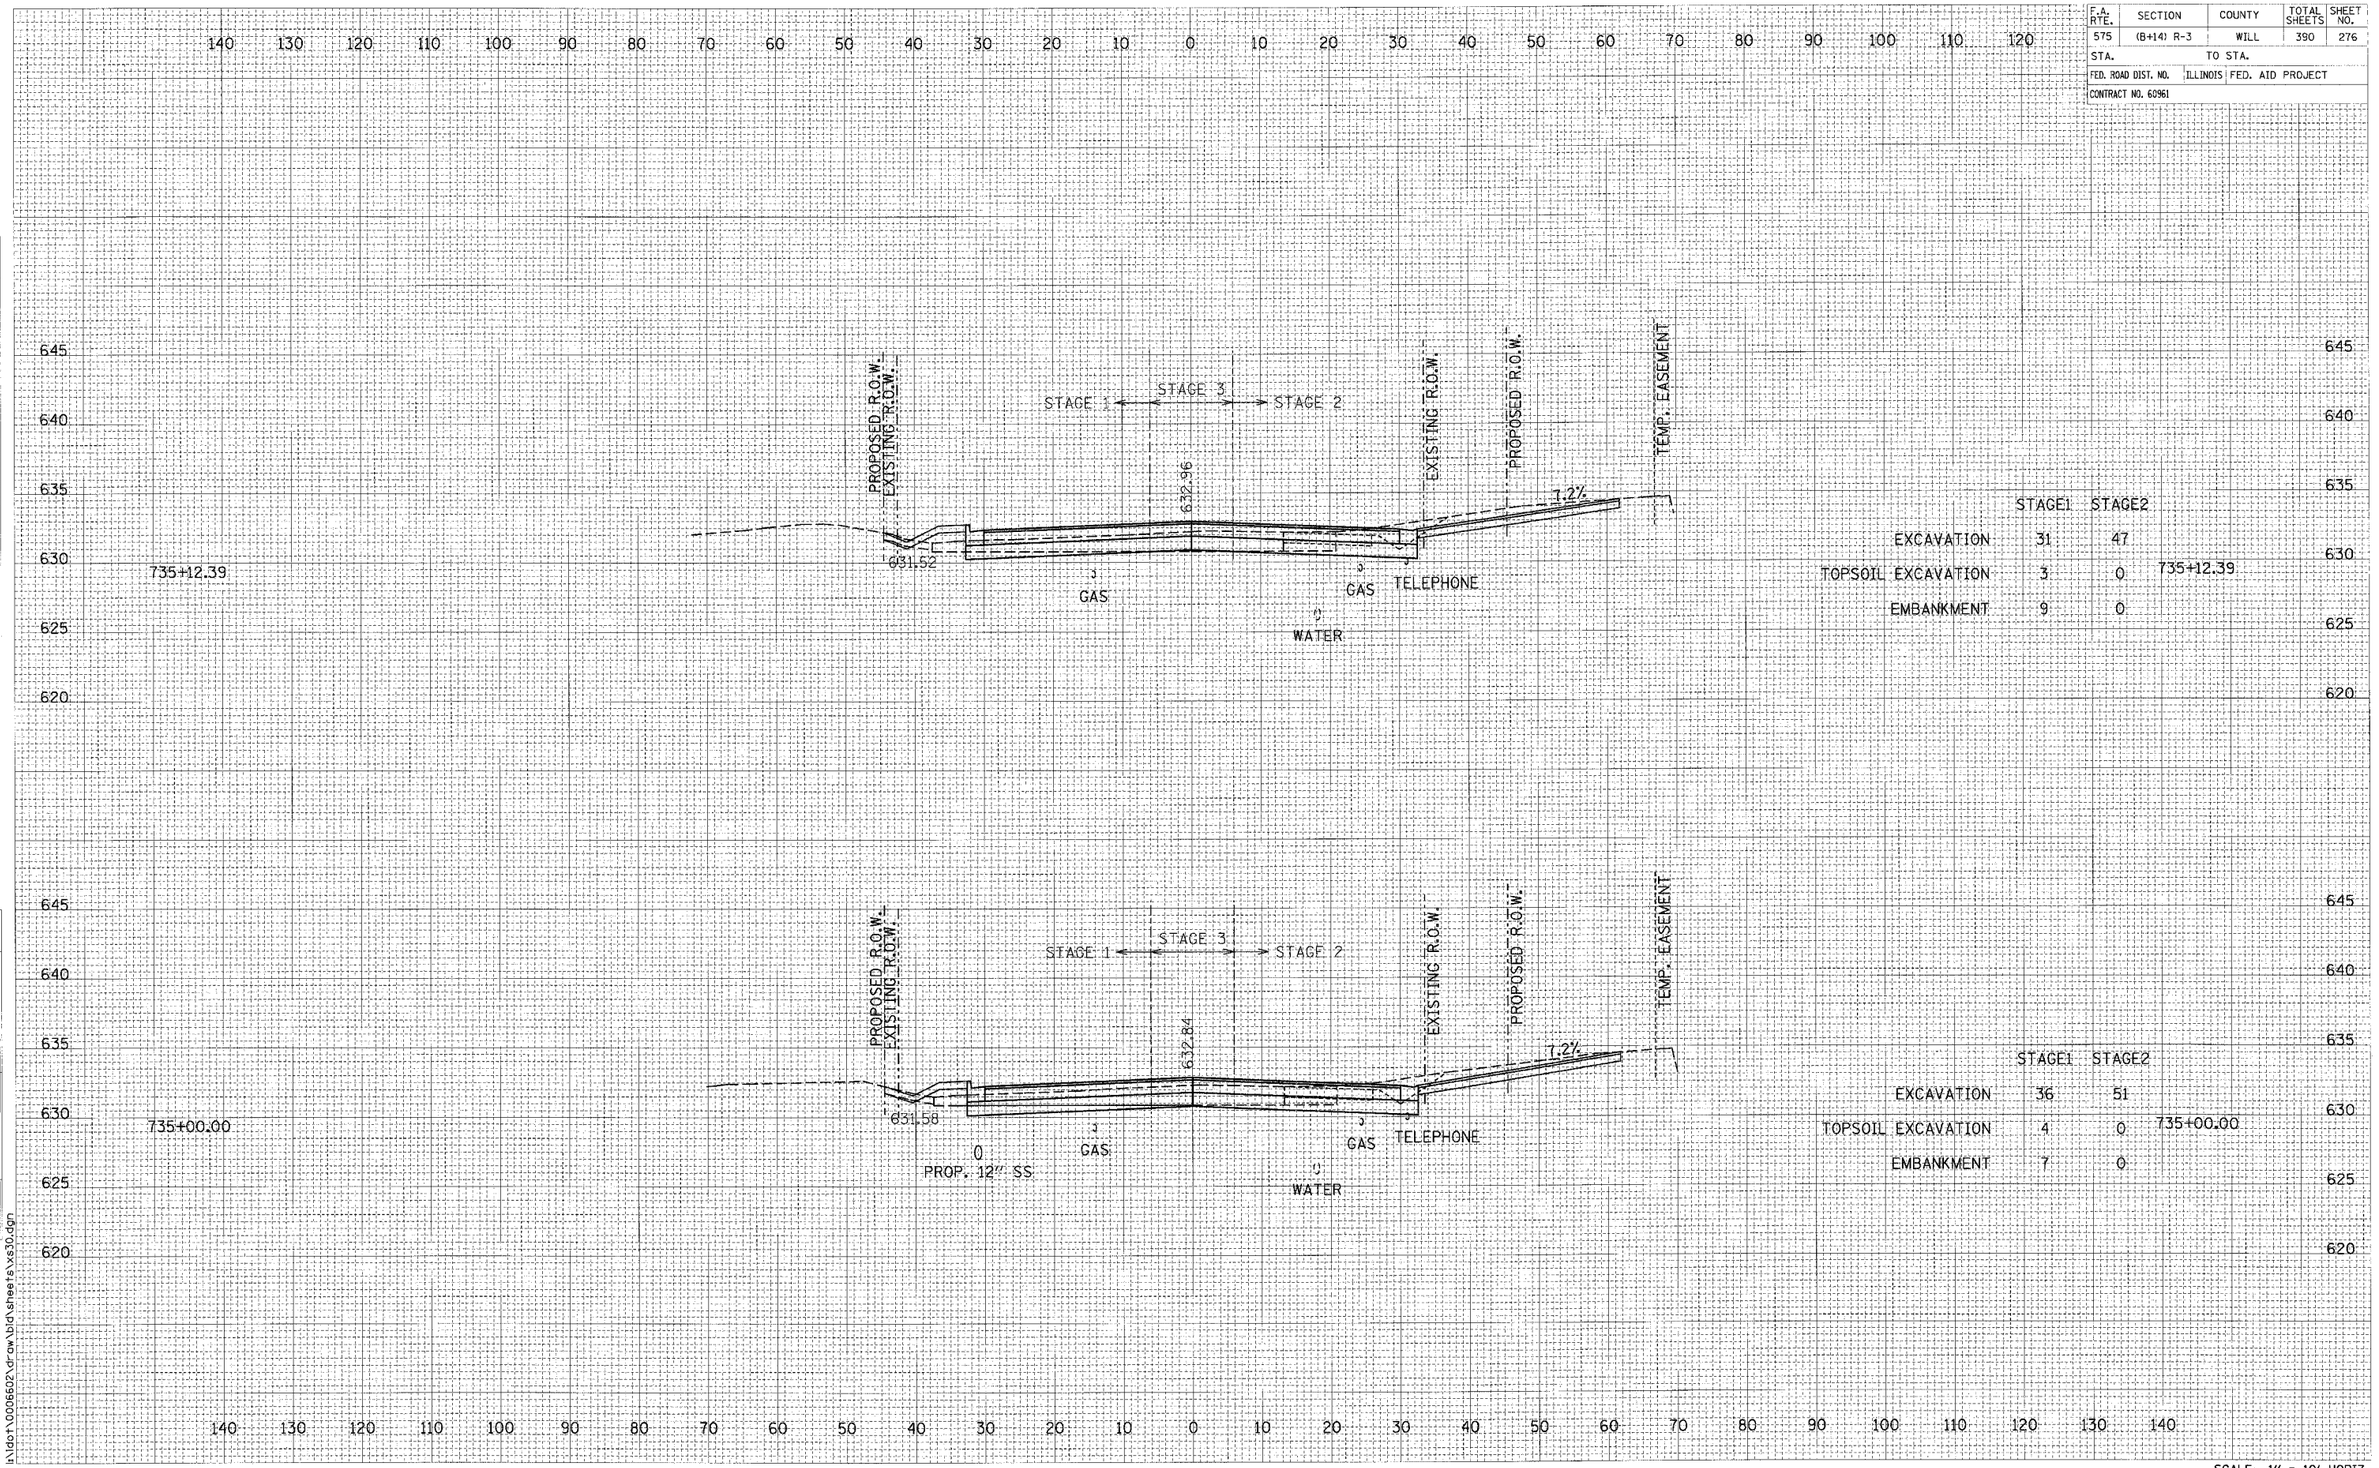

	STAGE1	STAGE2
EXCAVATION	31	47
TOPSOIL EXCAVATION	3	0
EMBANKMENT	9	0

735+12.39

	STAGE1	STAGE2
EXCAVATION	36	51
TOPSOIL EXCAVATION	4	0
EMBANKMENT	7	0

735+00.00

CROSS SECTIONS: U.S. ROUTE 30 - STA. 735+00.00 TO STA. 735+12.39

SCALE: 1" = 10' HORIZ.
1" = 5' VERT.

FINAL SURVEY NOTE BOOK NO. — SURVEYED / PLOTTED / TAPE / RADIUS / AREAS CHECKED — DATE

ORIGINAL SURVEY NOTE BOOK NO. — SURVEYED / PLOTTED / TAPE / RADIUS / AREAS CHECKED — DATE

i:\dot1\0006602\drow\bid\sheets\xs30.dgn