F.A. RTE.	SECTION	COUNTY	TOTAL SHEETS	SHEET NO.
575	(8+14) R-3	WILL	390	279
STA.		TO STA.		
FED. ROAD DIST. NO.	ILLINOIS	FED. AID PROJECT		
CONTRACT NO. 60961				

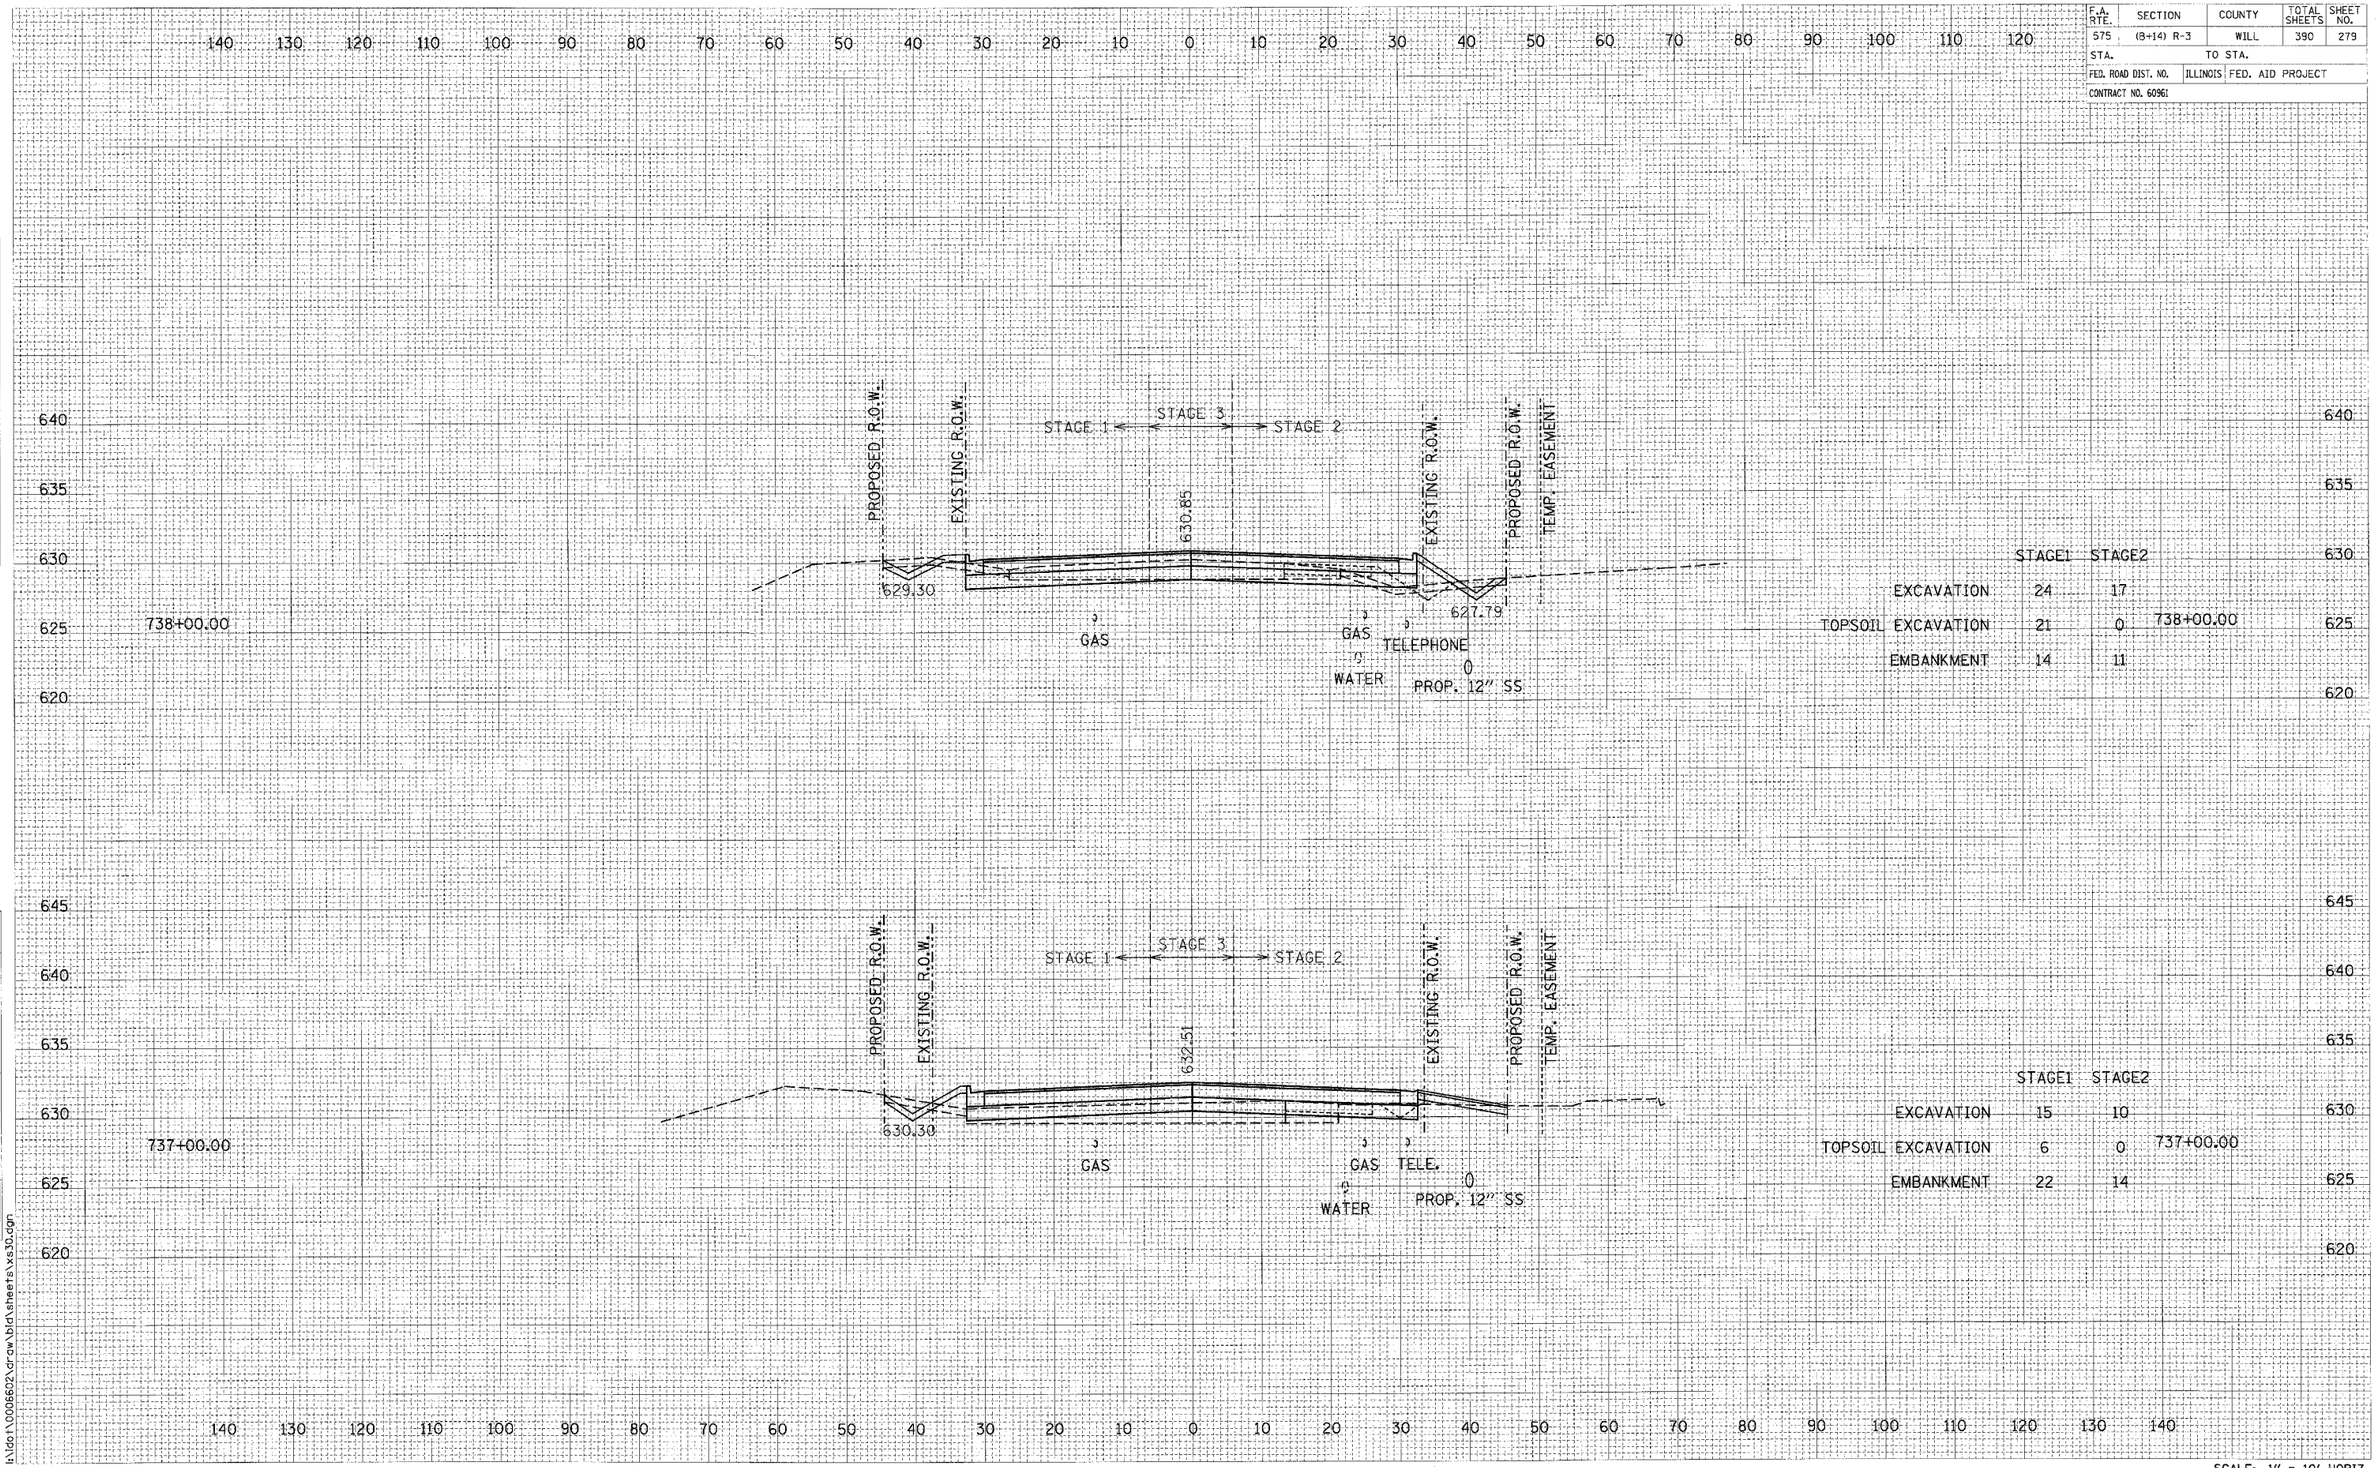

	STAGE1	STAGE2	
EXCAVATION	24	17	
TOPSOIL EXCAVATION	21	0	738+00.00
EMBANKMENT	14	11	

	STAGE1	STAGE2	
EXCAVATION	15	10	
TOPSOIL EXCAVATION	6	0	737+00.00
EMBANKMENT	22	14	

CROSS SECTIONS: U.S. ROUTE 30 - STA. 737+00.00 TO STA. 738+00.00

SCALE: 1" = 10' HORIZ.
1" = 5' VERT.

FINAL SURVEY | NOTE BOOK | NO. | SURVEYED | PLOTTED | TEMPLATE | AREAS | AREAS CHECKED | BY | DATE

ORIGINAL SURVEY | NOTE BOOK | NO. | SURVEYED | PLOTTED | TEMPLATE | AREAS | AREAS CHECKED | BY | DATE

I:\dot\0006602\draw\bld\sheets\xs30.dgn