F.A. RTE.	SECTION	COUNTY	TOTAL SHEETS	SHEET NO.
575	(B+14) R-3	WILL	390	283
STA.	TO STA.			
FED. ROAD DIST. NO.	ILLINOIS	FED. AID PROJECT		
CONTRACT NO. 60961				

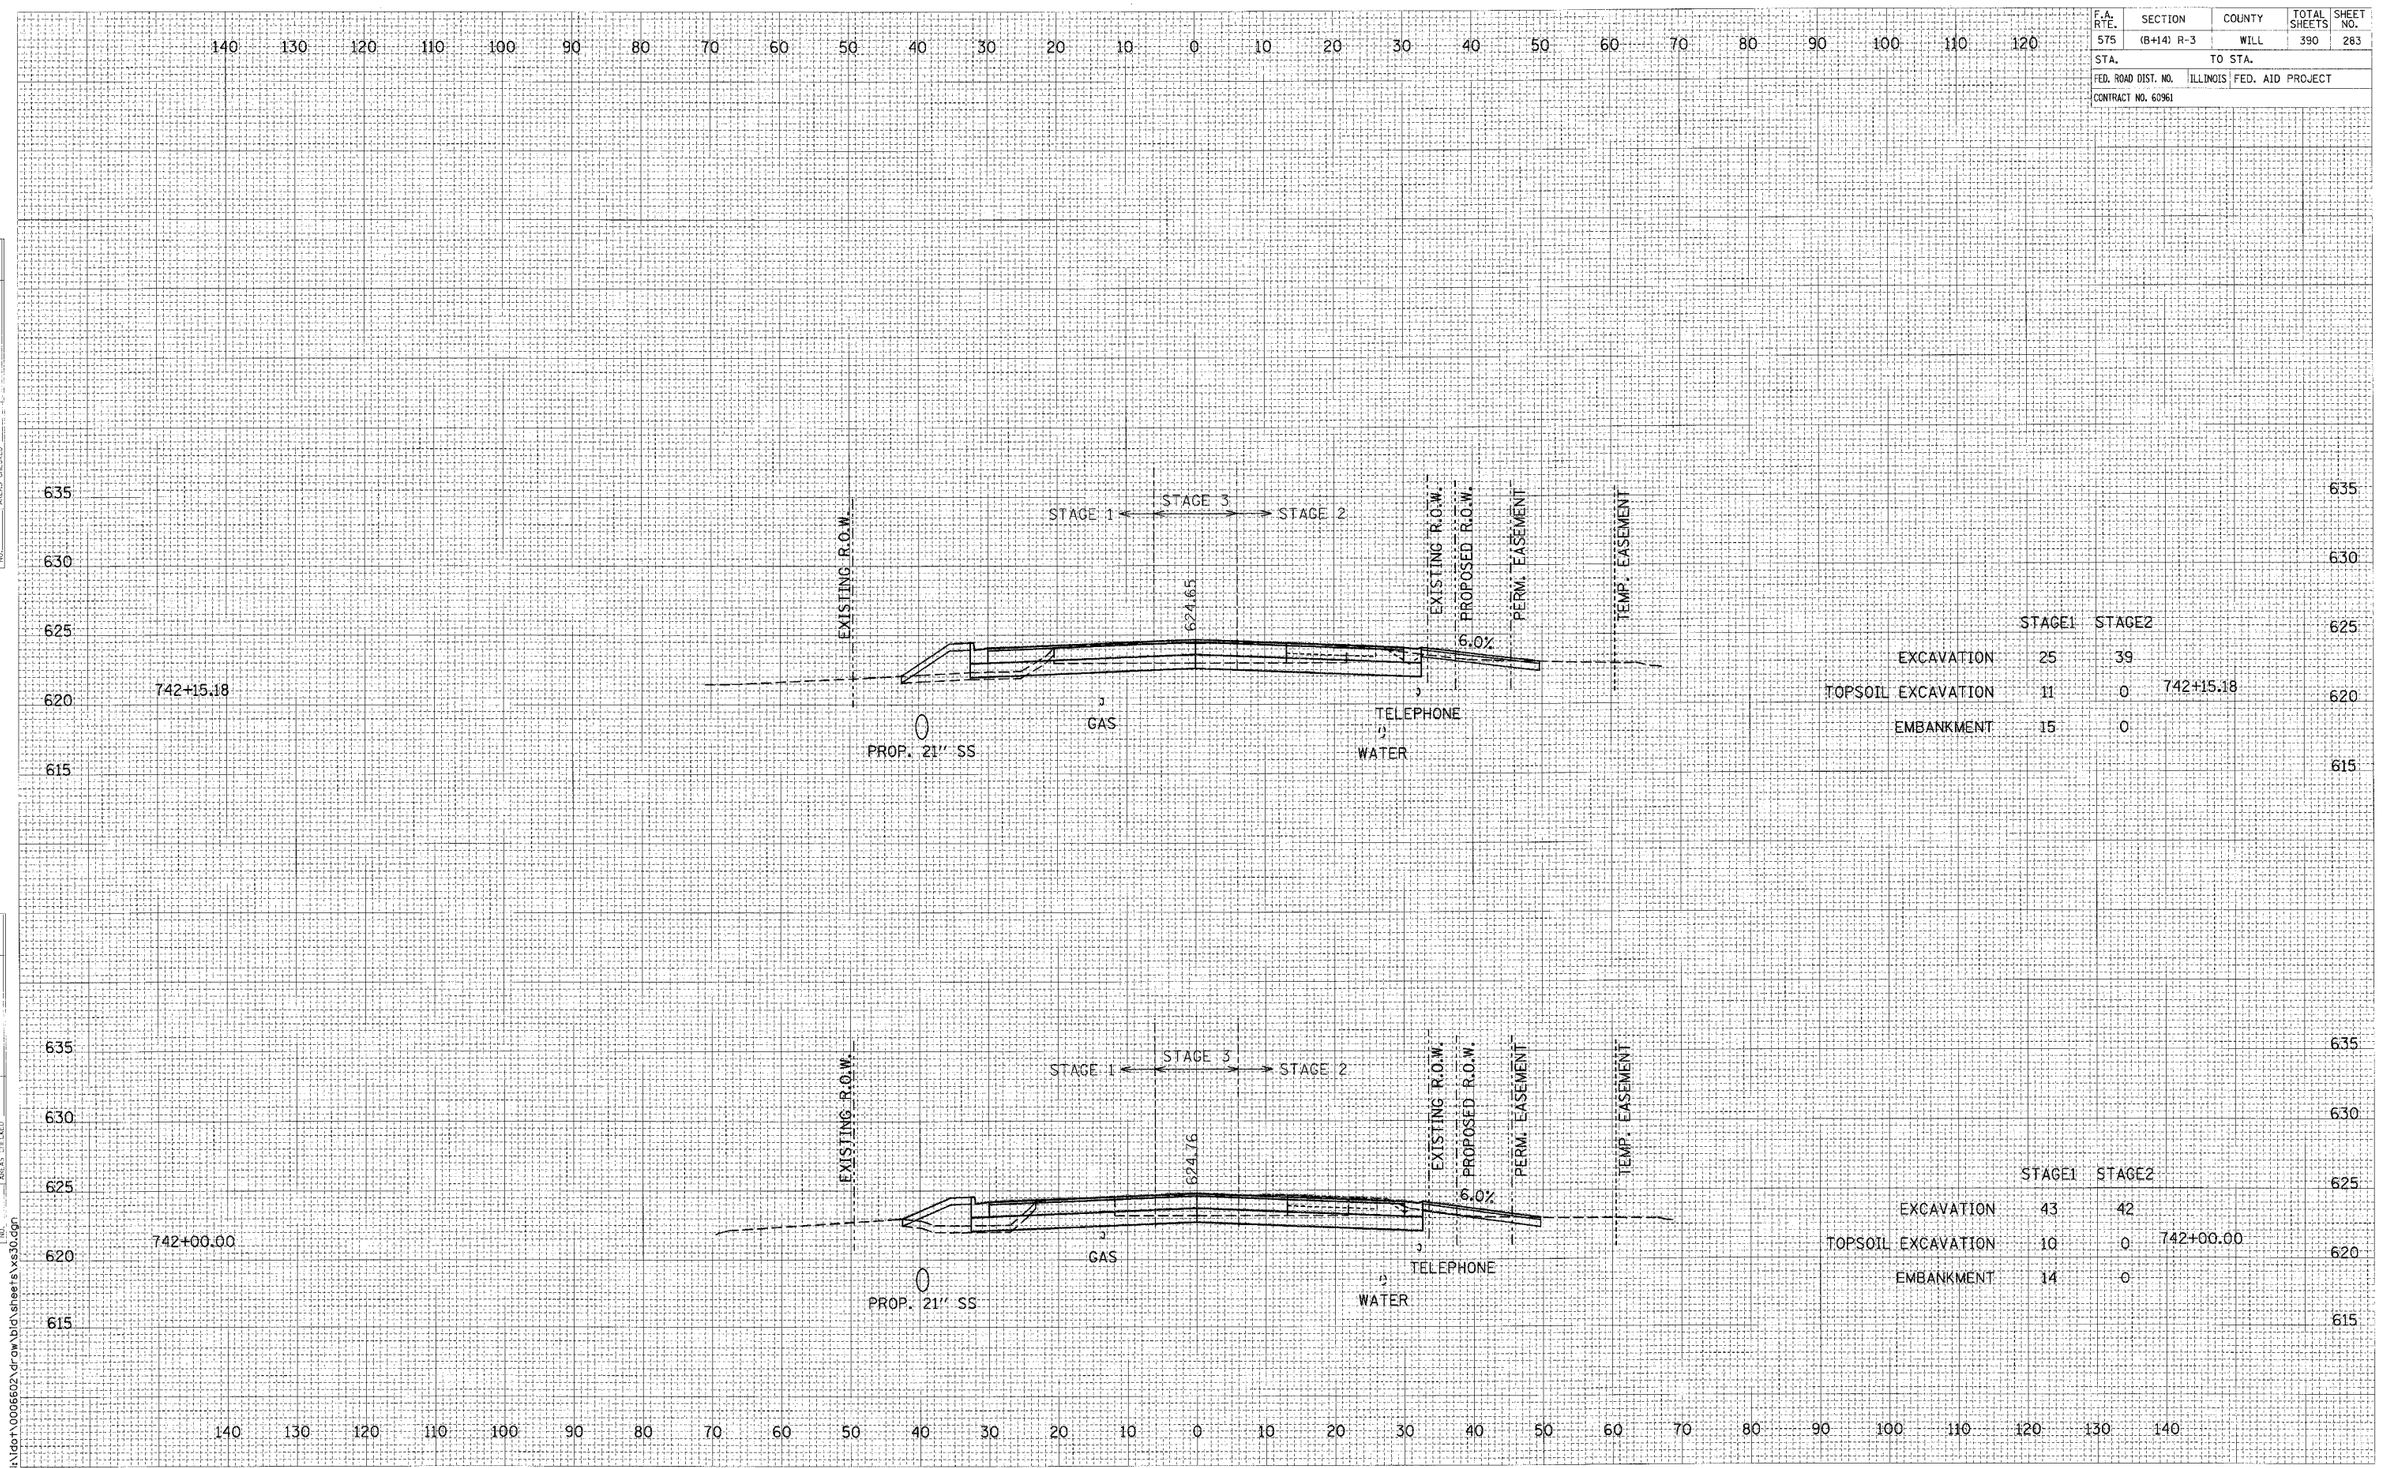

	STAGE1	STAGE2
EXCAVATION	25	39
TOPSOIL EXCAVATION	11	0
EMBANKMENT	15	0

742+15.18

	STAGE1	STAGE2
EXCAVATION	43	42
TOPSOIL EXCAVATION	10	0
EMBANKMENT	14	0

742+00.00

CROSS SECTIONS: U.S. ROUTE 30 - STA. 742+00.00 TO STA. 742+15.18

SCALE: 1" = 10' HORIZ.
1" = 5' VERT.

FINAL SURVEY — NOTE BOOK — NO. — BY — DATE — SURVEYED — PLOTTED — TEMPLATE — AREAS — AREAS CHECKED

ORIGINAL SURVEY — NOTE BOOK — NO. — BY — DATE — SURVEYED — PLOTTED — TEMPLATE — AREAS — AREAS CHECKED

i:\dot\0006602\drow\bid\sheets\xs30.dgn