F.A. RTE.	SECTION	COUNTY	TOTAL SHEETS	SHEET NO.
575	(B+14) R-3	WILL	390	287
STA.		TO STA.		
FED. ROAD DIST. NO.	ILLINOIS	FED. AID PROJECT		
CONTRACT NO. 60961				

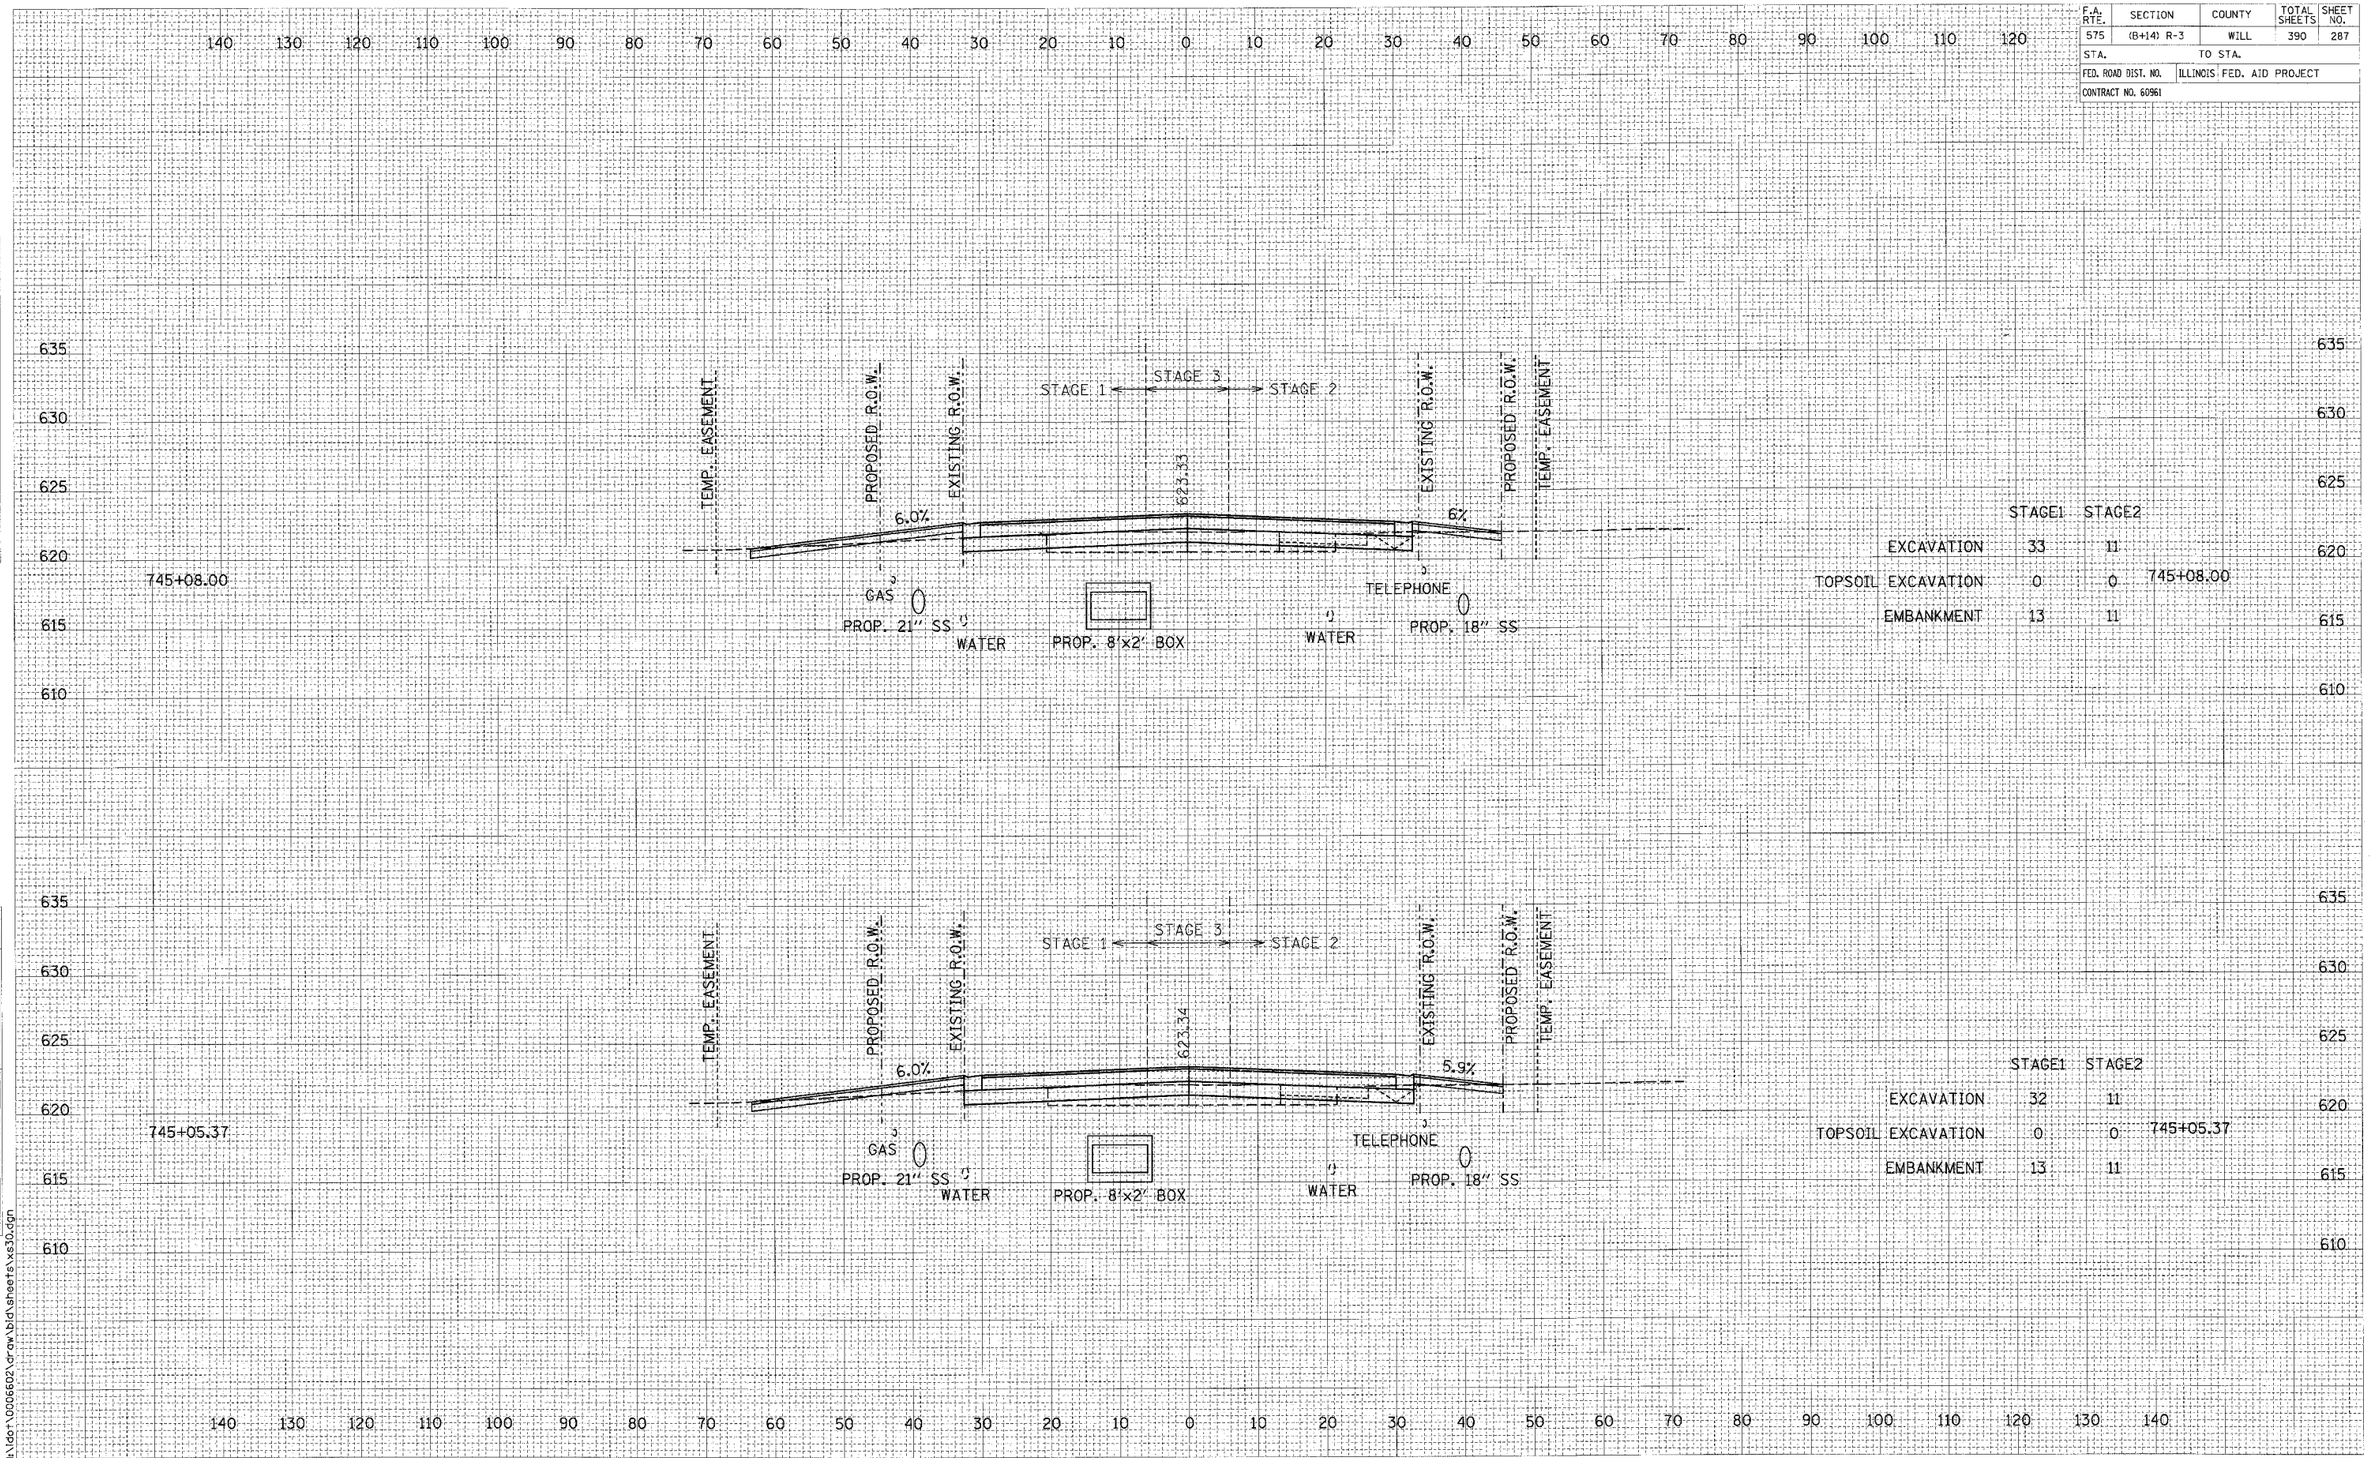

CROSS SECTIONS: U.S. ROUTE 30 - STA. 745+05.37 TO STA. 745+08.00

SCALE: 1" = 10' HORIZ.
1" = 5' VERT.

h:\dot\0006602\draw\bid\sheets\xs30.dgn