F.A. RTE.	SECTION	COUNTY	TOTAL SHEETS	SHEET NO.
575	(8+14) R-3	WILL	390	293
STA.		TO STA.		
FED. ROAD DIST. NO.	ILLINOIS	FED. AID PROJECT		
CONTRACT NO. 60961				

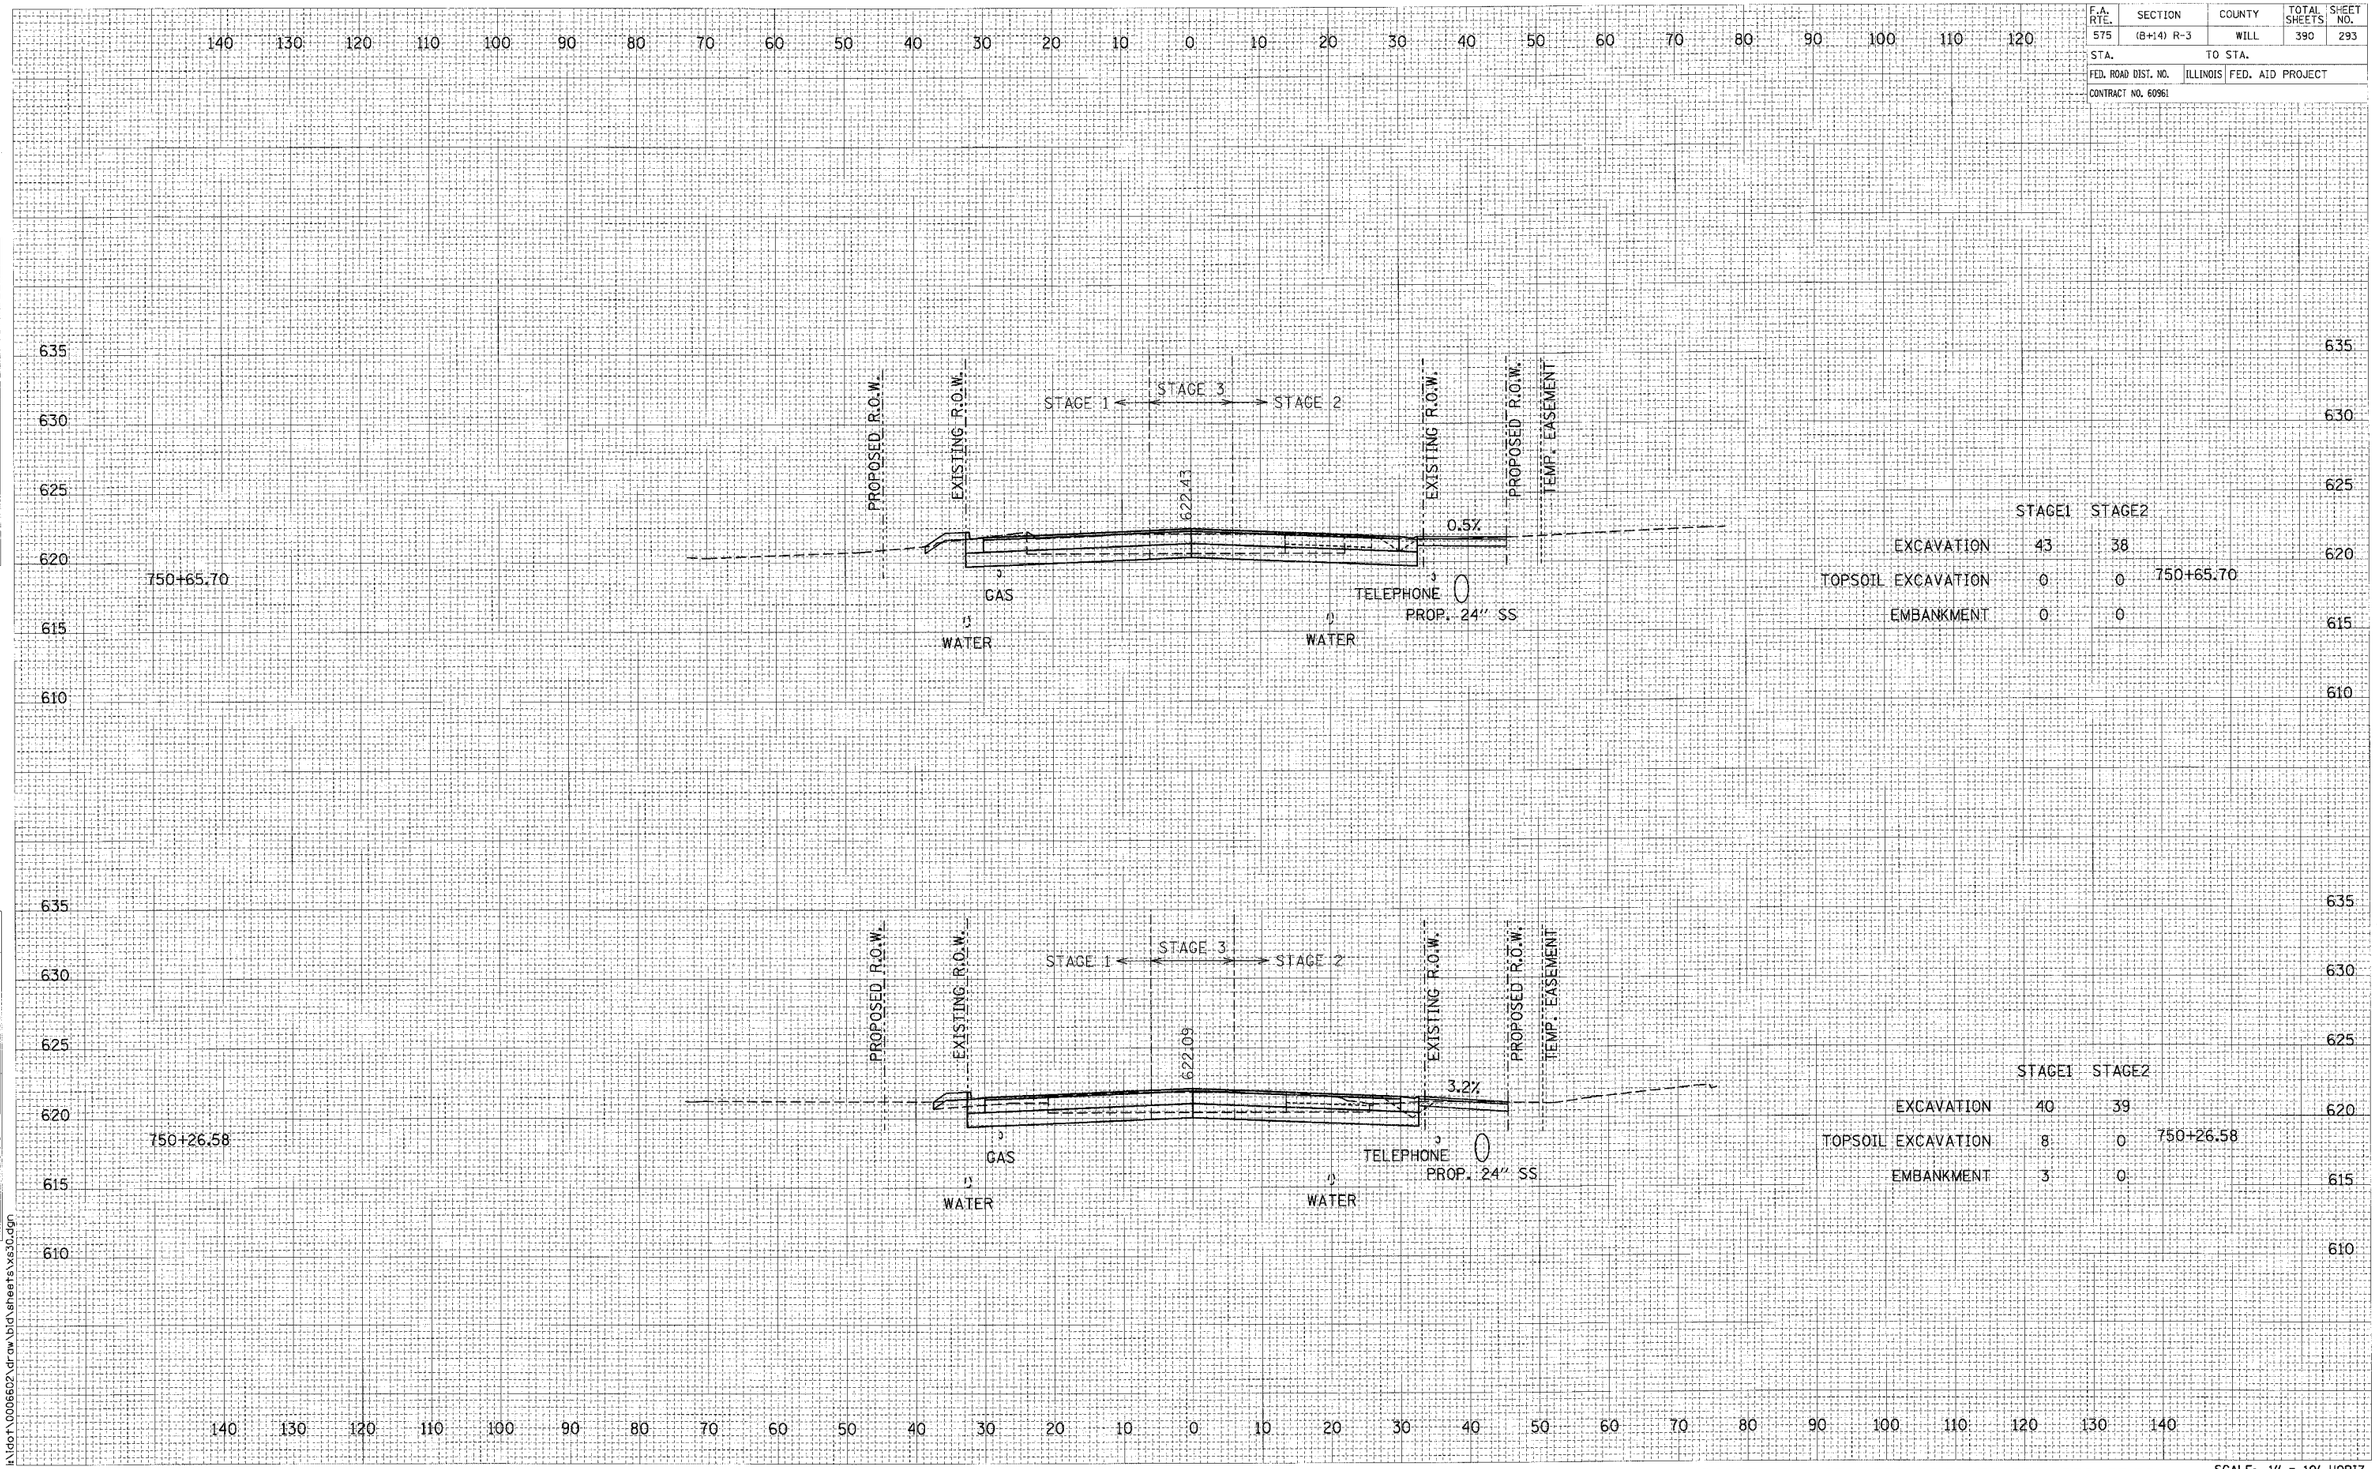

	STAGE1	STAGE2
EXCAVATION	43	38
TOPSOIL EXCAVATION	0	0
EMBANKMENT	0	0

	STAGE1	STAGE2
EXCAVATION	40	39
TOPSOIL EXCAVATION	8	0
EMBANKMENT	3	0

CROSS SECTIONS: U.S. ROUTE 30 - STA. 750+26.58 TO STA. 750+65.70

SCALE: 1" = 10' HORIZ.
1" = 5' VERT.

FINAL SURVEY
ORIGINAL SURVEY
SURVEYED BY
PLOTTED
TEMPLATE
NOTE BOOK
AREAS
AREAS CHECKED
NO.
DATE

i:\dot\0006602\draw\bid\sheets\xs630.dgn