F.A. RTE.	SECTION	COUNTY	TOTAL SHEETS	SHEET NO.
575	(B+14) R-3	WILL	390	294
STA.	TO STA.			
FED. ROAD DIST. NO.	ILLINOIS	FED. AID PROJECT		
CONTRACT NO. 60961				

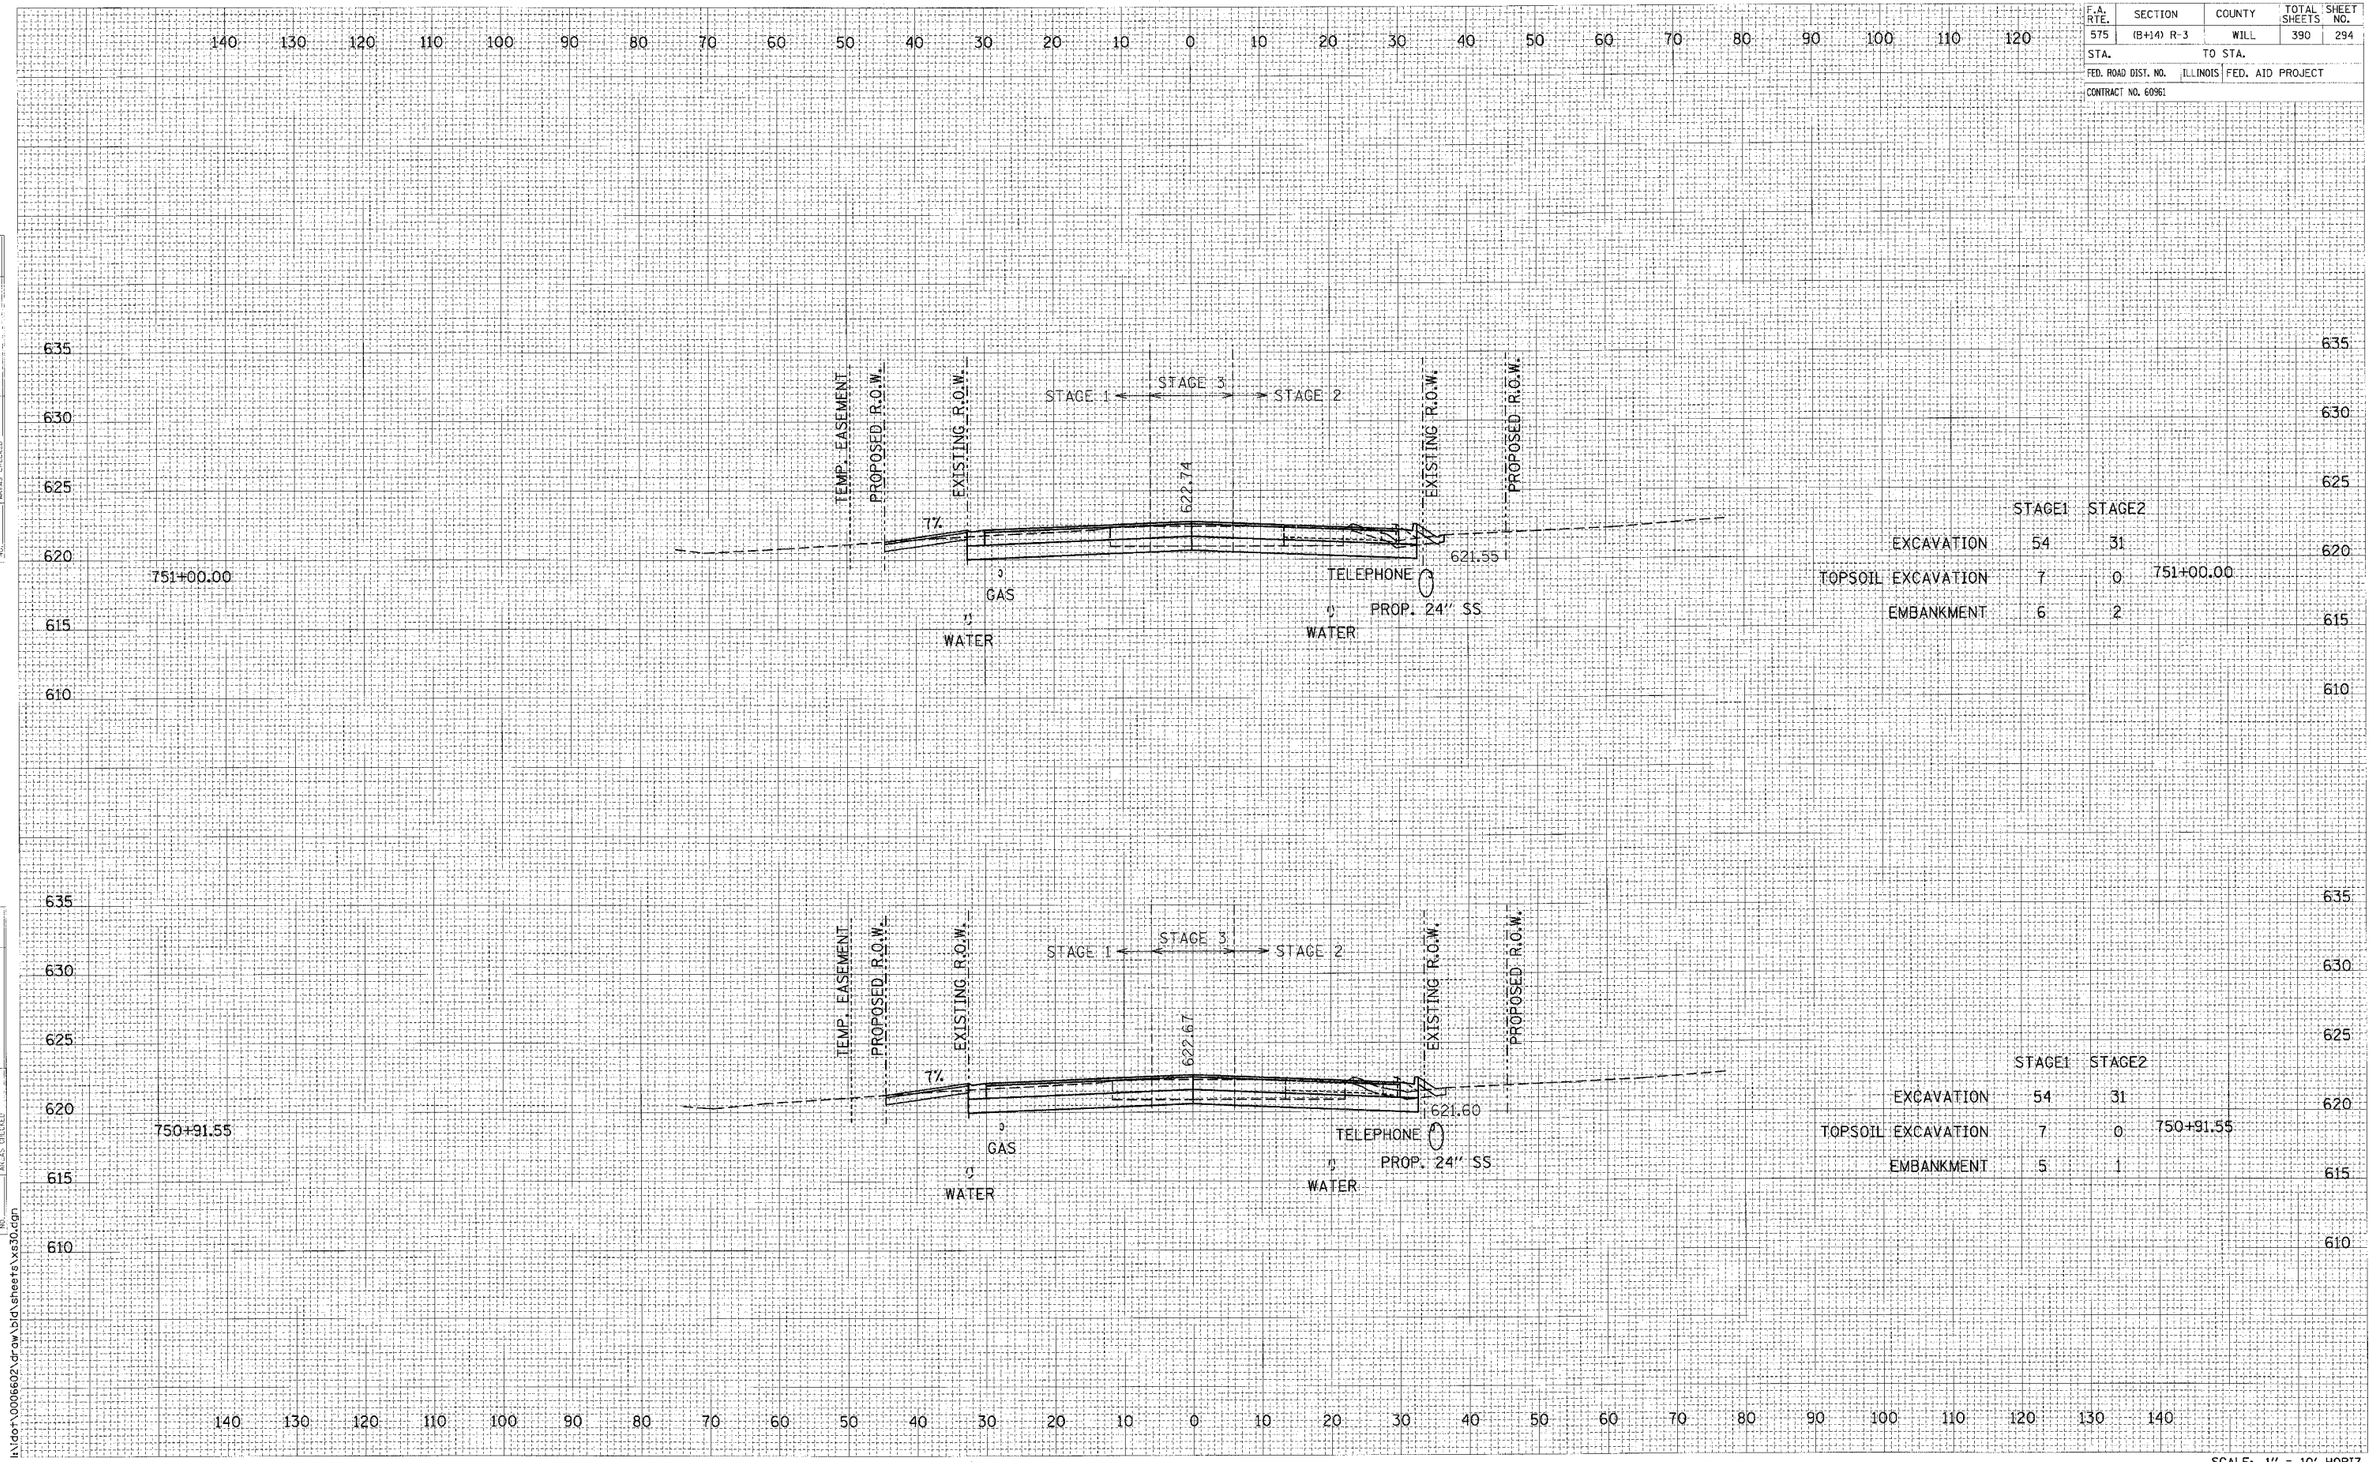

CROSS SECTIONS: U.S. ROUTE 30 - STA. 750+91.55 TO STA. 751+00.00

SCALE: 1" = 10' HORIZ.
1" = 5' VERT.

i:\dot\0006602\draw\bld\sheets\xs30.dgn