F.A. RTE.	SECTION	COUNTY	TOTAL SHEETS	SHEET NO.
575	(B+14) R-3	WILL	390	295
STA.	TO STA.			
FED. ROAD DIST. NO.	ILLINOIS	FED. AID PROJECT		
CONTRACT NO. 60961				

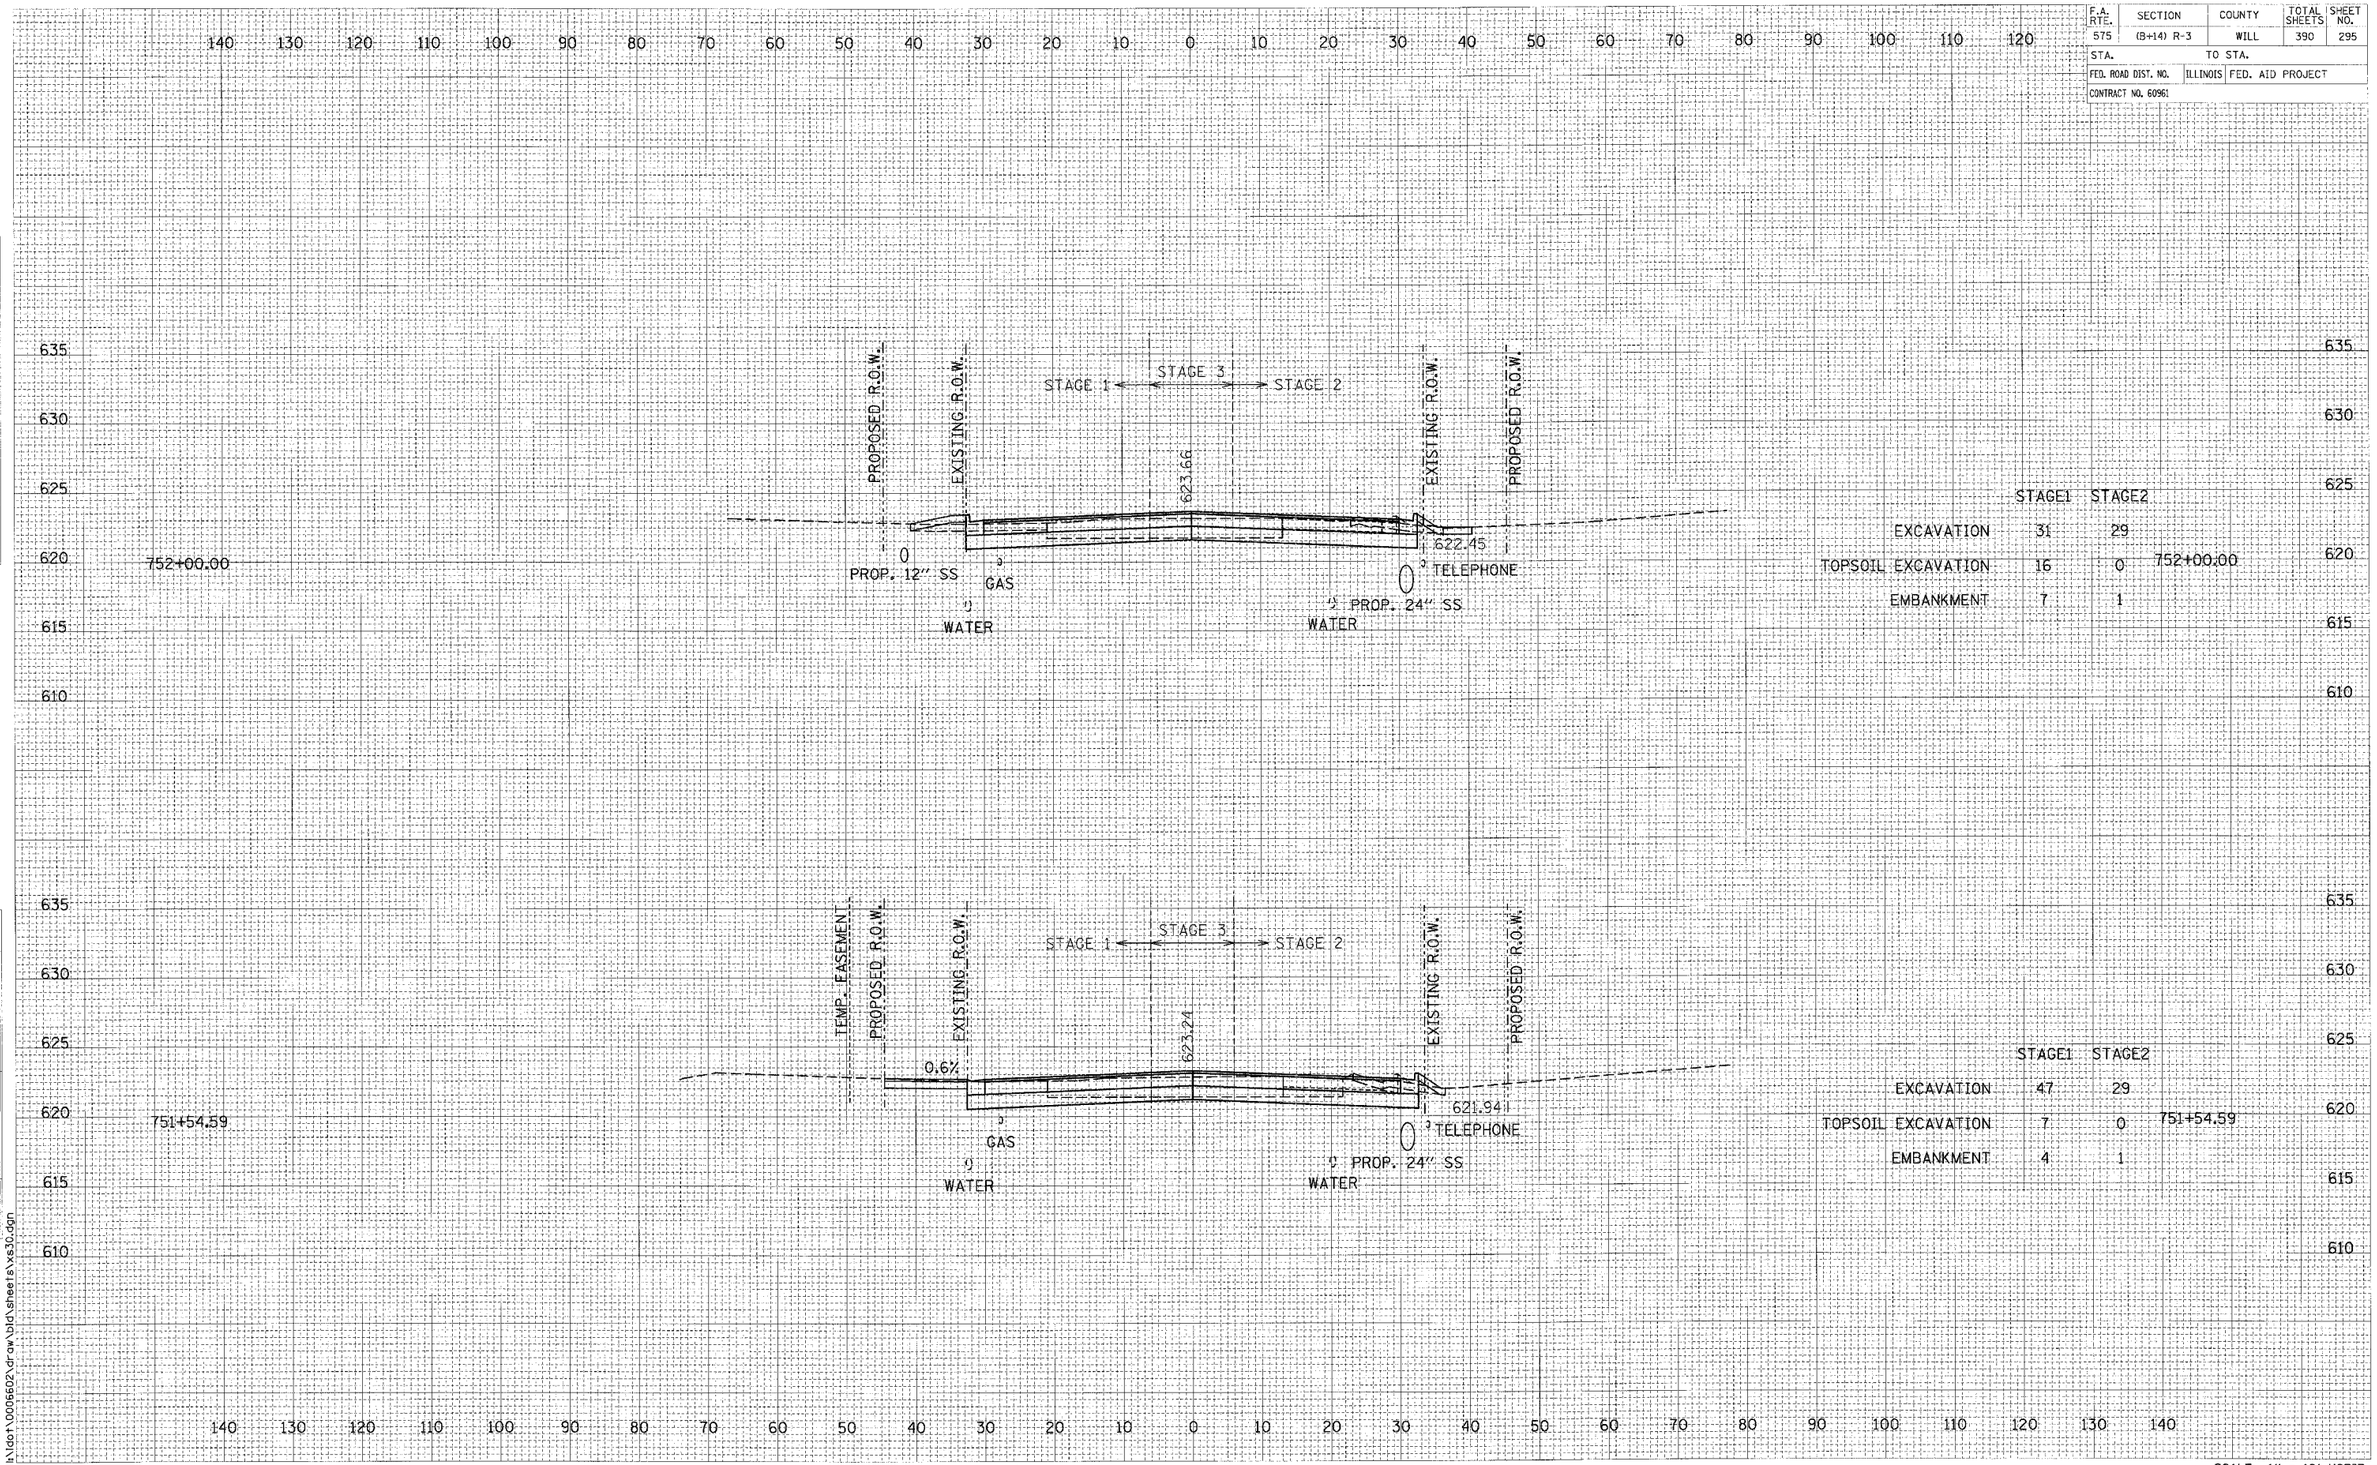

	STAGE1	STAGE2
EXCAVATION	31	29
TOPSOIL EXCAVATION	16	0
EMBANKMENT	7	1

752+00.00

	STAGE1	STAGE2
EXCAVATION	47	29
TOPSOIL EXCAVATION	7	0
EMBANKMENT	4	1

751+54.59

CROSS SECTIONS: U.S. ROUTE 30 - STA. 751+54.59 TO STA. 752+00.00

SCALE: 1" = 10' HORIZ.
1" = 5' VERT.

FINAL SURVEY
VOTE BOOK
NO.
ORIGINAL SURVEY
NOTE BOOK
NO.
SURVEYED
PLOTTED
TEMPLATE
AREAS
AREAS CHECKED
BY
DATE

n:\dot\0006602\draw\bid\sheet8\xs30.dgn