F.A. RTE.	SECTION	COUNTY	TOTAL SHEETS	SHEET NO.
575	(B+14) R-3	WILL	390	300
STA.	TO STA.			
FED. ROAD DIST. NO.	ILLINOIS	FED. AID PROJECT		
CONTRACT NO. 60961				

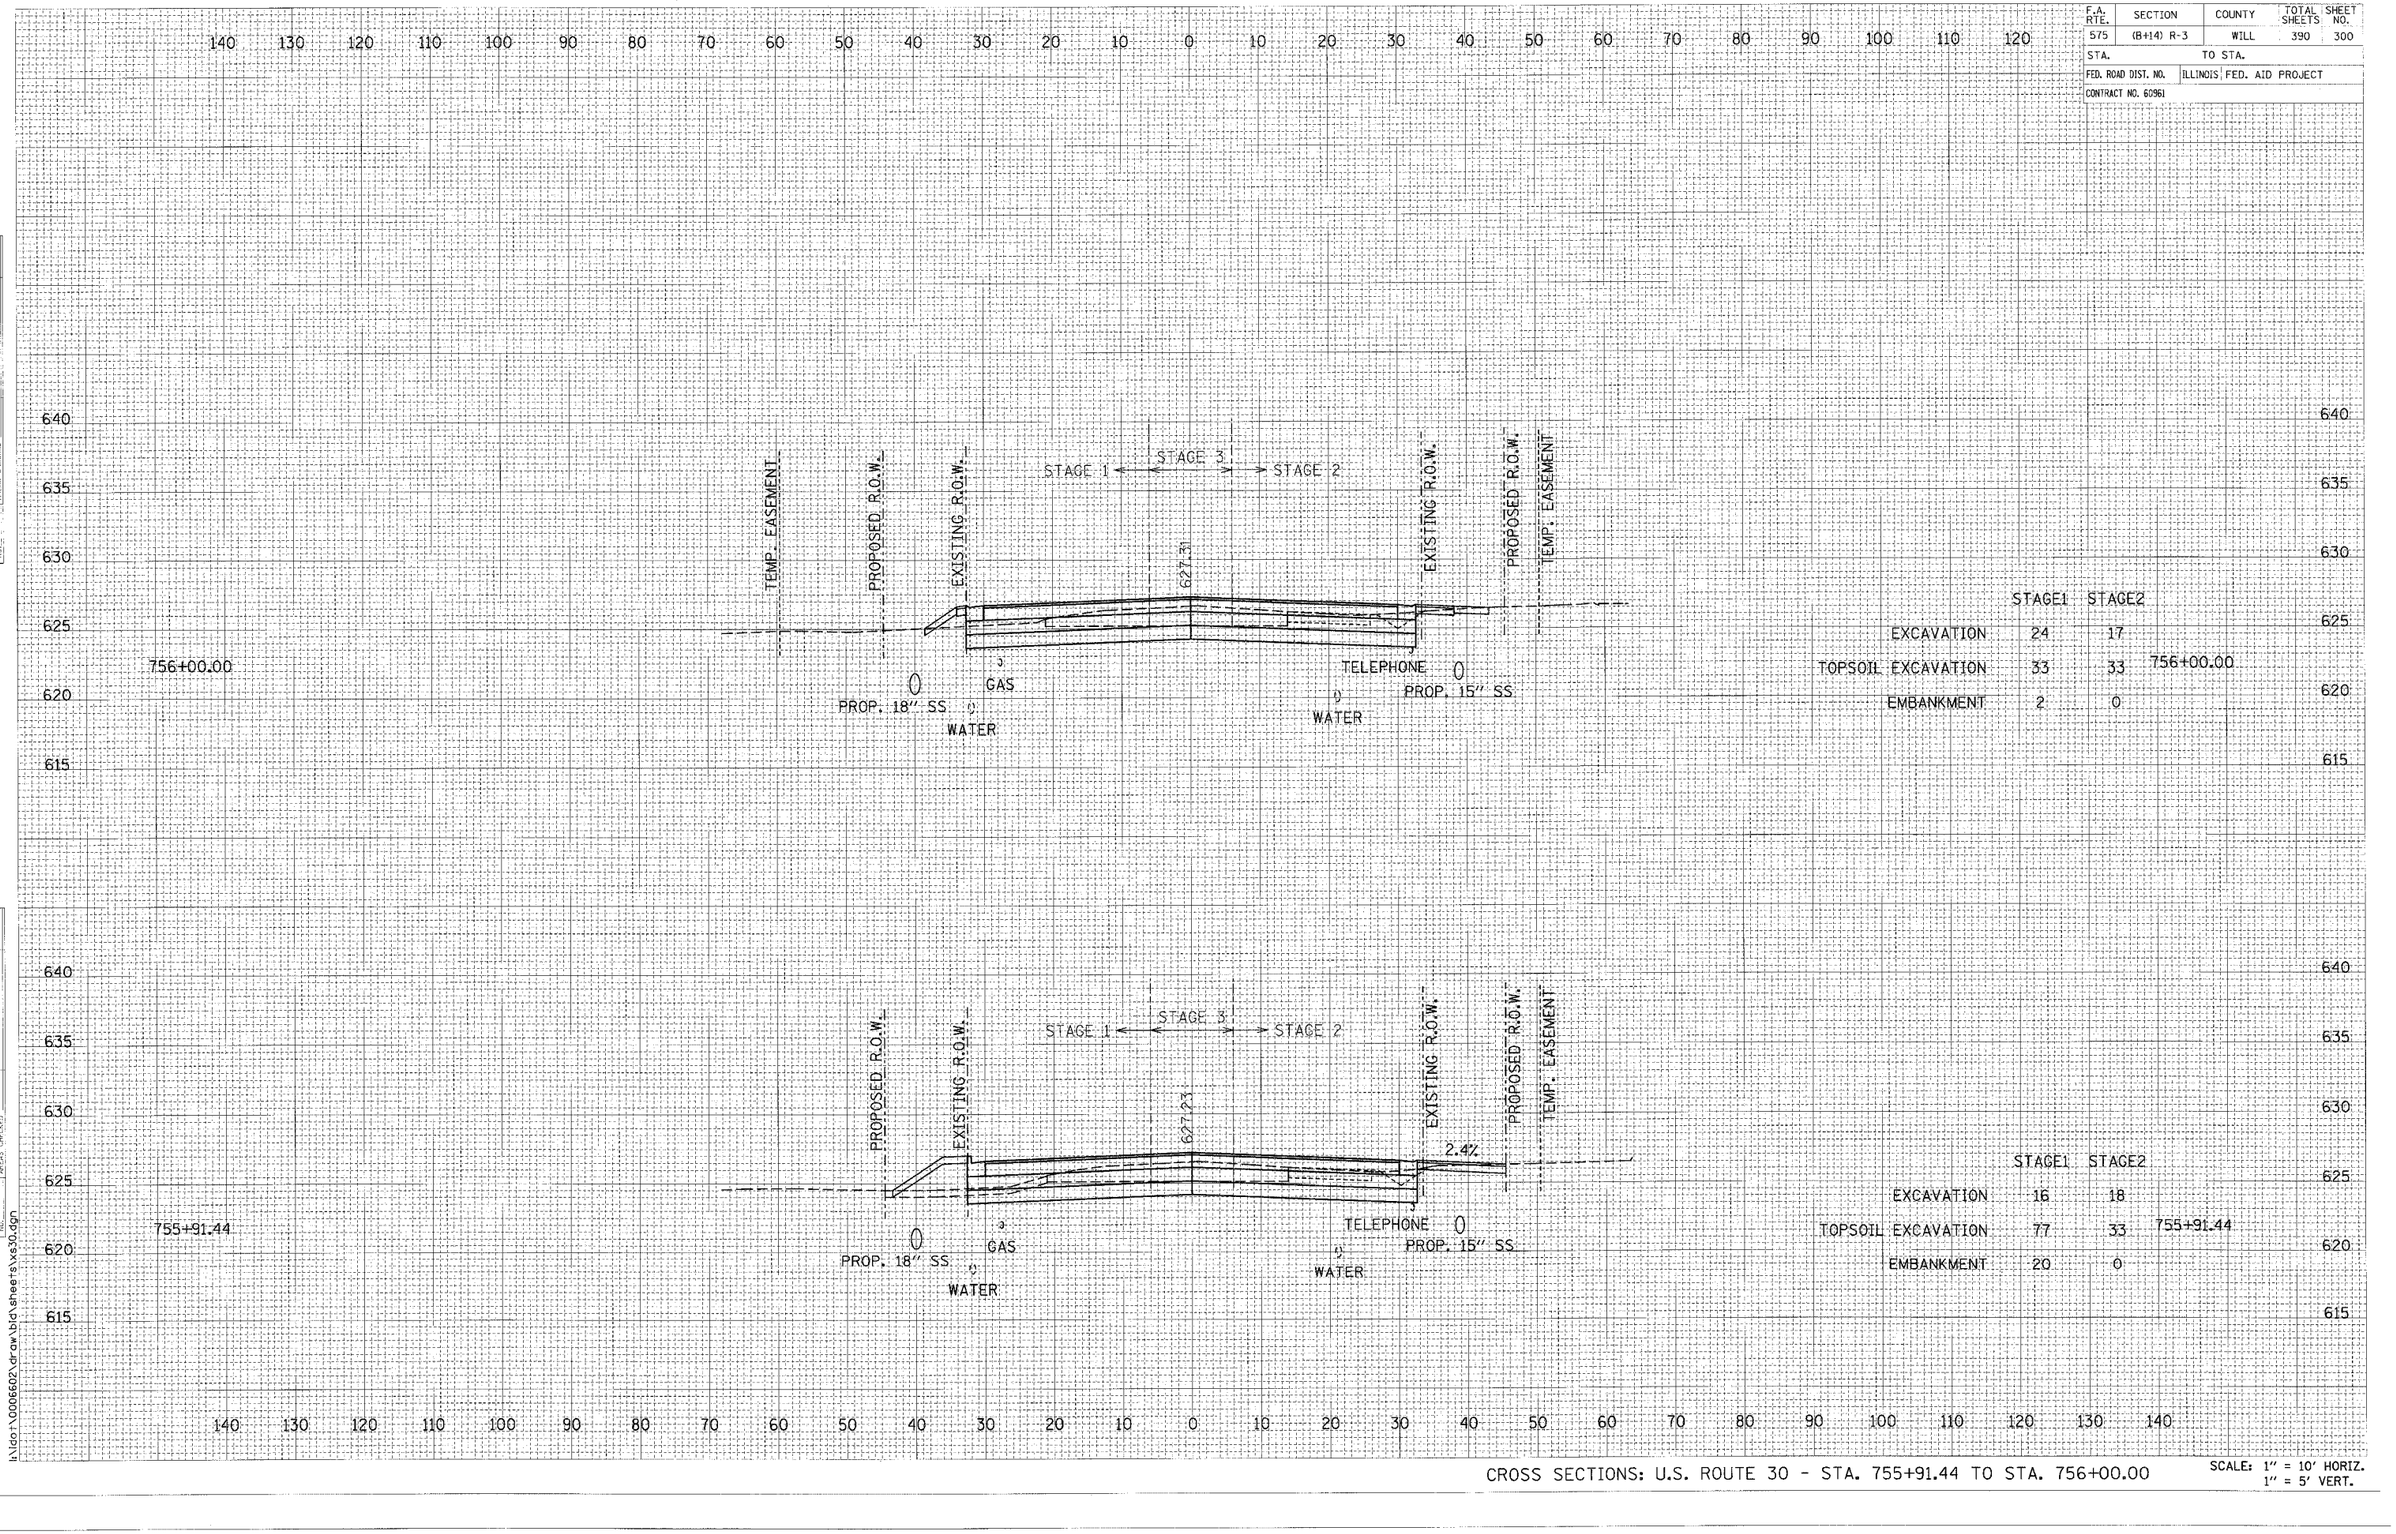

	STAGE1	STAGE2
EXCAVATION	24	17
TOPSOIL EXCAVATION	33	33
EMBANKMENT	2	0

756+00.00

	STAGE1	STAGE2
EXCAVATION	16	18
TOPSOIL EXCAVATION	77	33
EMBANKMENT	20	0

755+91.44

CROSS SECTIONS: U.S. ROUTE 30 - STA. 755+91.44 TO STA. 756+00.00

SCALE: 1" = 10' HORIZ.
1" = 5' VERT.

ORIGINAL SURVEY — NOTE BOOK — NO. — SURVEYED — PLOTTED — TEMPLATE — AREAS — AREAS CHECKED — BY — DATE

FINAL SURVEY — NOTE BOOK — NO. — SURVEYED — PLOTTED — TEMPLATE — AREAS — AREAS CHECKED — BY — DATE

i:\dot\0006602\drawings\bid\sheets\xs30.dgn