F.A. RTE.	SECTION	COUNTY	TOTAL SHEETS	SHEET NO.
575	(B+I4) R-3	WILL	390	311
STA.	TO STA.			
FED. ROAD DIST. NO.	ILLINOIS	FED. AID PROJECT		
CONTRACT NO. 60961				

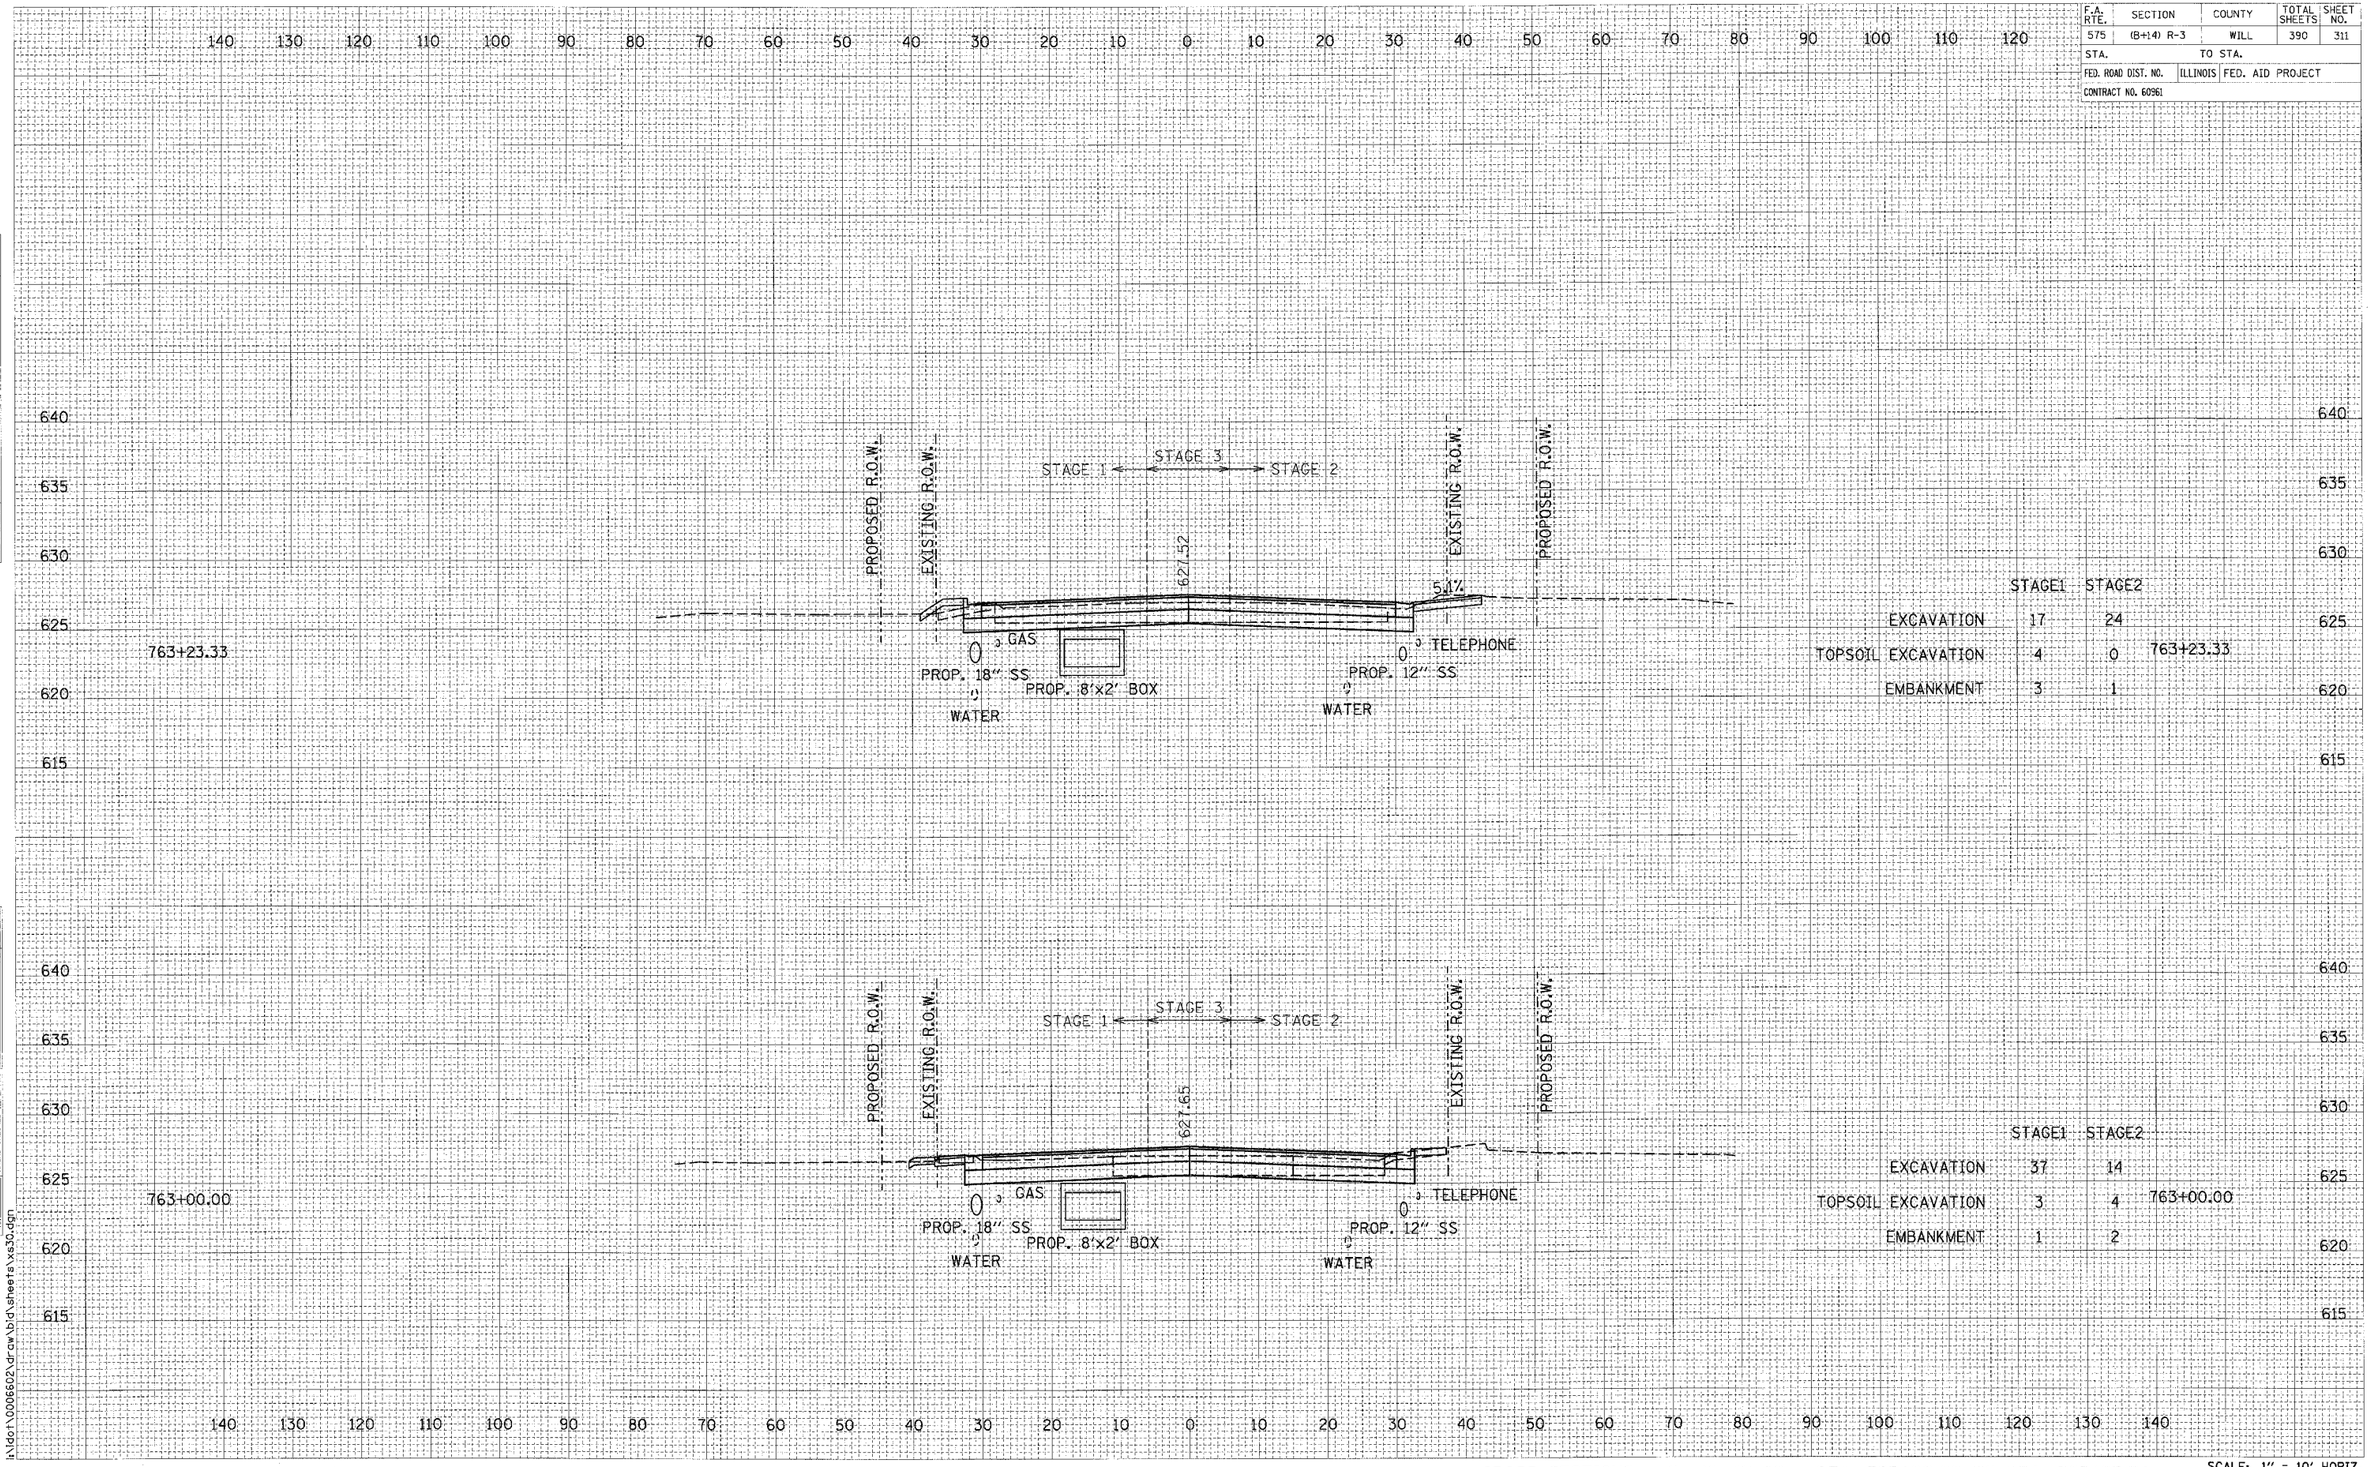

	STAGE1	STAGE2
EXCAVATION	17	24
TOPSOIL EXCAVATION	4	0
EMBANKMENT	3	1

763+23.33

	STAGE1	STAGE2
EXCAVATION	37	14
TOPSOIL EXCAVATION	3	4
EMBANKMENT	1	2

763+00.00

CROSS SECTIONS: U.S. ROUTE 30 - STA. 763+00.00 TO STA. 763+23.33

SCALE: 1" = 10' HORIZ.
1" = 5' VERT.

FINAL SURVEY — NOTE BOOK — NO. — DATE — BY — SURVEYED — PLOTTED — AREAS — AREAS CHECKED

ORIGINAL SURVEY — NOTE BOOK — NO. — DATE — BY — SURVEYED — PLOTTED — AREAS — AREAS CHECKED

i:\dot\0006602\drgw\bid\sheets\xs30.dgn