F.A. RTE.	SECTION	COUNTY	TOTAL SHEETS	SHEET NO.
575	(B+14) R-3	WILL	390	317
STA.	TO STA.			
FED. ROAD DIST. NO.	ILLINOIS	FED. AID PROJECT		
CONTRACT NO. 60961				

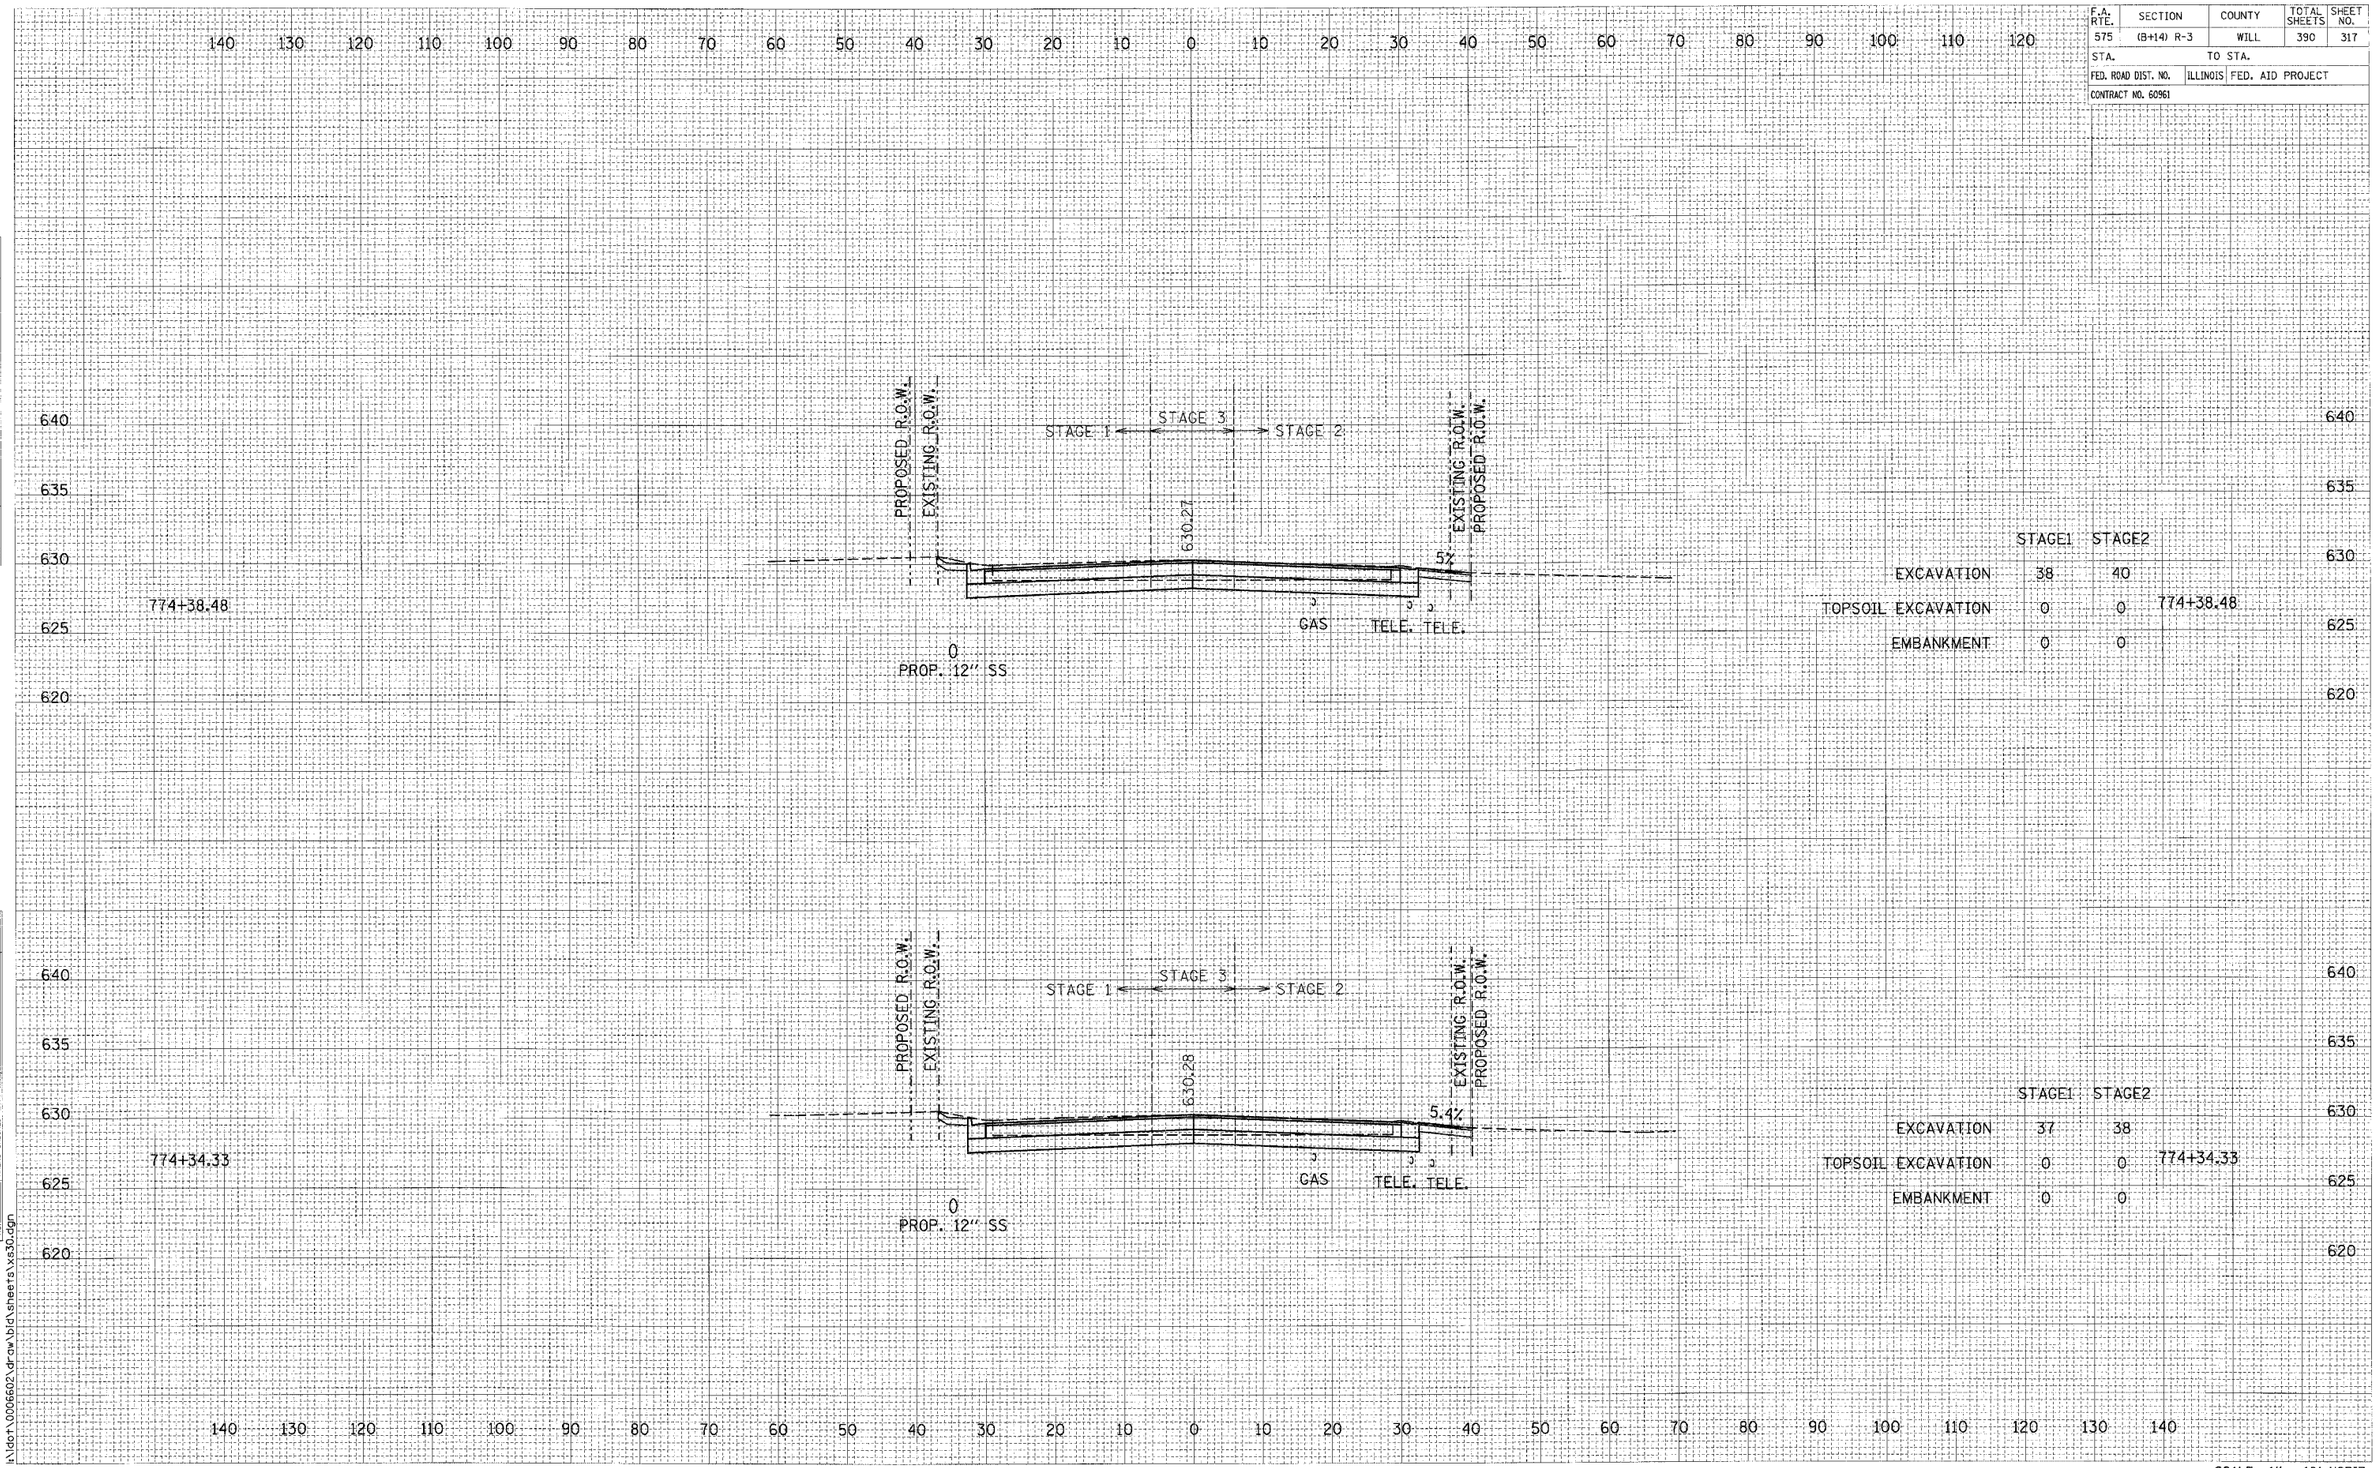

	STAGE1	STAGE2
EXCAVATION	38	40
TOPSOIL EXCAVATION	0	0
EMBANKMENT	0	0

774+38.48

	STAGE1	STAGE2
EXCAVATION	37	38
TOPSOIL EXCAVATION	0	0
EMBANKMENT	0	0

774+34.33

FINAL SURVEY — SURVEYED / DRAWN / CHECKED — NOTE BOOK — NO. — BY — DATE — TEMPLATE — AREAS — AREAS CHECKED

ORIGINAL SURVEY — SURVEYED / DRAWN / CHECKED — NOTE BOOK — NO. — BY — DATE — TEMPLATE — AREAS — AREAS CHECKED

i:\dot\0006602\drgw\bid\sheets\xs30.dgn

CROSS SECTIONS: U.S. ROUTE 30 - STA. 774+34.33 TO STA. 774+38.48

SCALE: 1" = 10' HORIZ.
1" = 5' VERT.