F.A. RTE.	SECTION	COUNTY	TOTAL SHEETS	SHEET NO.
575	(B+14) R-3	WILL	390	320
STA.	TO STA.			
FED. ROAD DIST. NO.	ILLINOIS	FED. AID PROJECT		
CONTRACT NO. 60961				

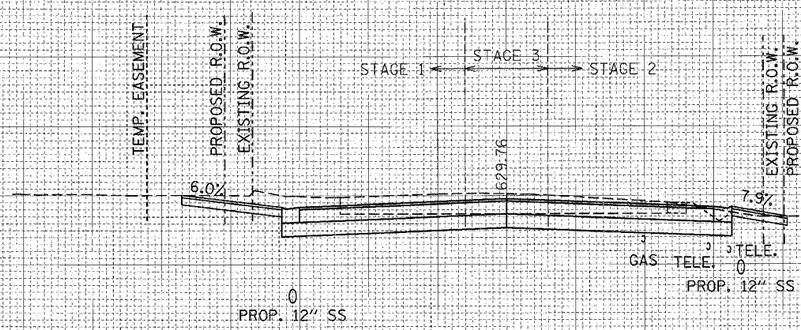

776+00.00

	STAGE1	STAGE2
EXCAVATION	74	47
TOPSOIL EXCAVATION	0	0
EMBANKMENT	0	0

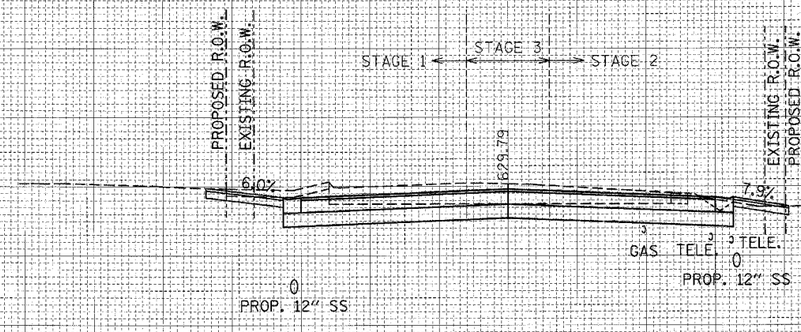

775+89.87

	STAGE1	STAGE2
EXCAVATION	58	47
TOPSOIL EXCAVATION	7	0
EMBANKMENT	0	0

CROSS SECTIONS: U.S. ROUTE 30 - STA. 775+89.87 TO STA. 776+00.00

SCALE: 1" = 10' HORIZ.
1" = 5' VERT.

FINAL SURVEY NOTE BOOK
SURVEYED
PLOTTED
CHECKED
AREAS
AREAS CHECKED
BY
DATE
NO.

ORIGINAL SURVEY NOTE BOOK
SURVEYED
PLOTTED
CHECKED
AREAS
AREAS CHECKED
BY
DATE
NO.

i:\dot\0006602\drgw\bid\sheets\xs30.dgn