F.A. RTE.	SECTION	COUNTY	TOTAL SHEETS	SHEET NO.
575	(B+14) R-3	WILL	390	326
STA.	TO STA.			
FED. ROAD DIST. NO.	ILLINOIS	FED. AID PROJECT		
CONTRACT NO. 60961				

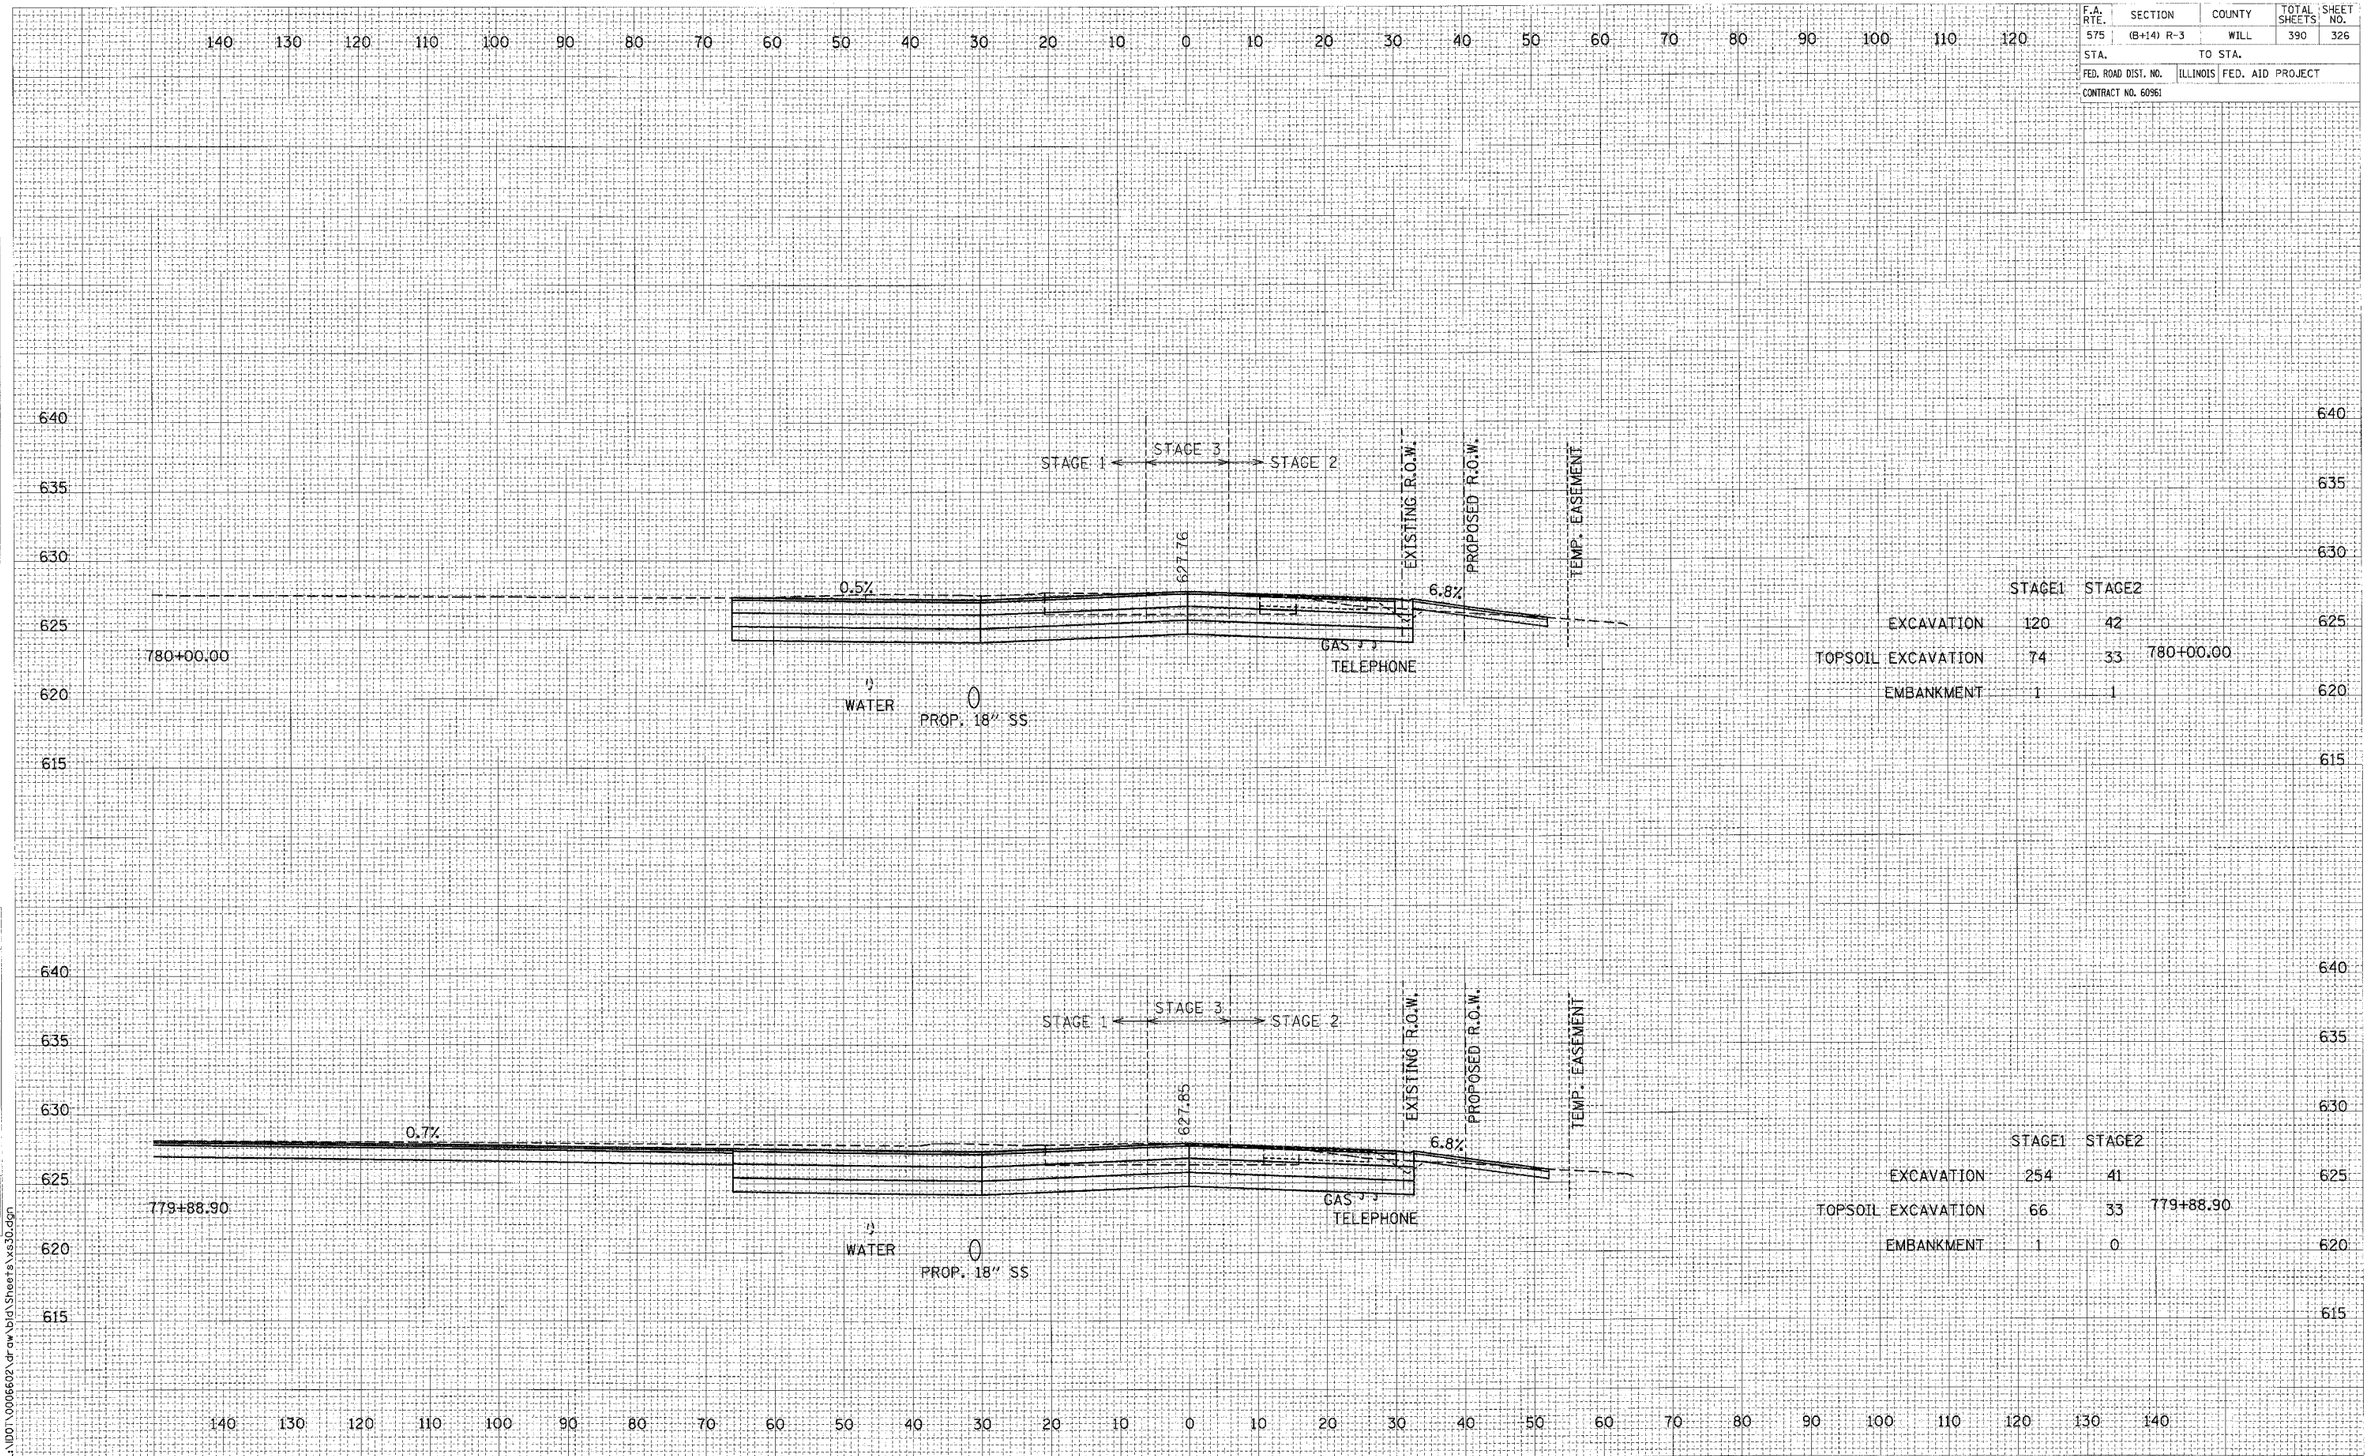

	STAGE1	STAGE2
EXCAVATION	120	42
TOPSOIL EXCAVATION	74	33
EMBANKMENT	1	1

780+00.00

	STAGE1	STAGE2
EXCAVATION	254	41
TOPSOIL EXCAVATION	66	33
EMBANKMENT	1	0

779+88.90

CROSS SECTIONS: U.S. ROUTE 30 - STA. 779+88.90 TO STA. 780+00.00

SCALE: 1" = 10' HORIZ.
1" = 5' VERT.

L:\IDOT\0006602\drawings\bid\Sheets\xs30.dgn