F.A. RTE.	SECTION	COUNTY	TOTAL SHEETS	SHEET NO.
575	(B+14) R-3	WILL	390	329
STA.	TO STA.			
FED. ROAD DIST. NO.	ILLINOIS	FED. AID PROJECT		
CONTRACT NO. 60961				

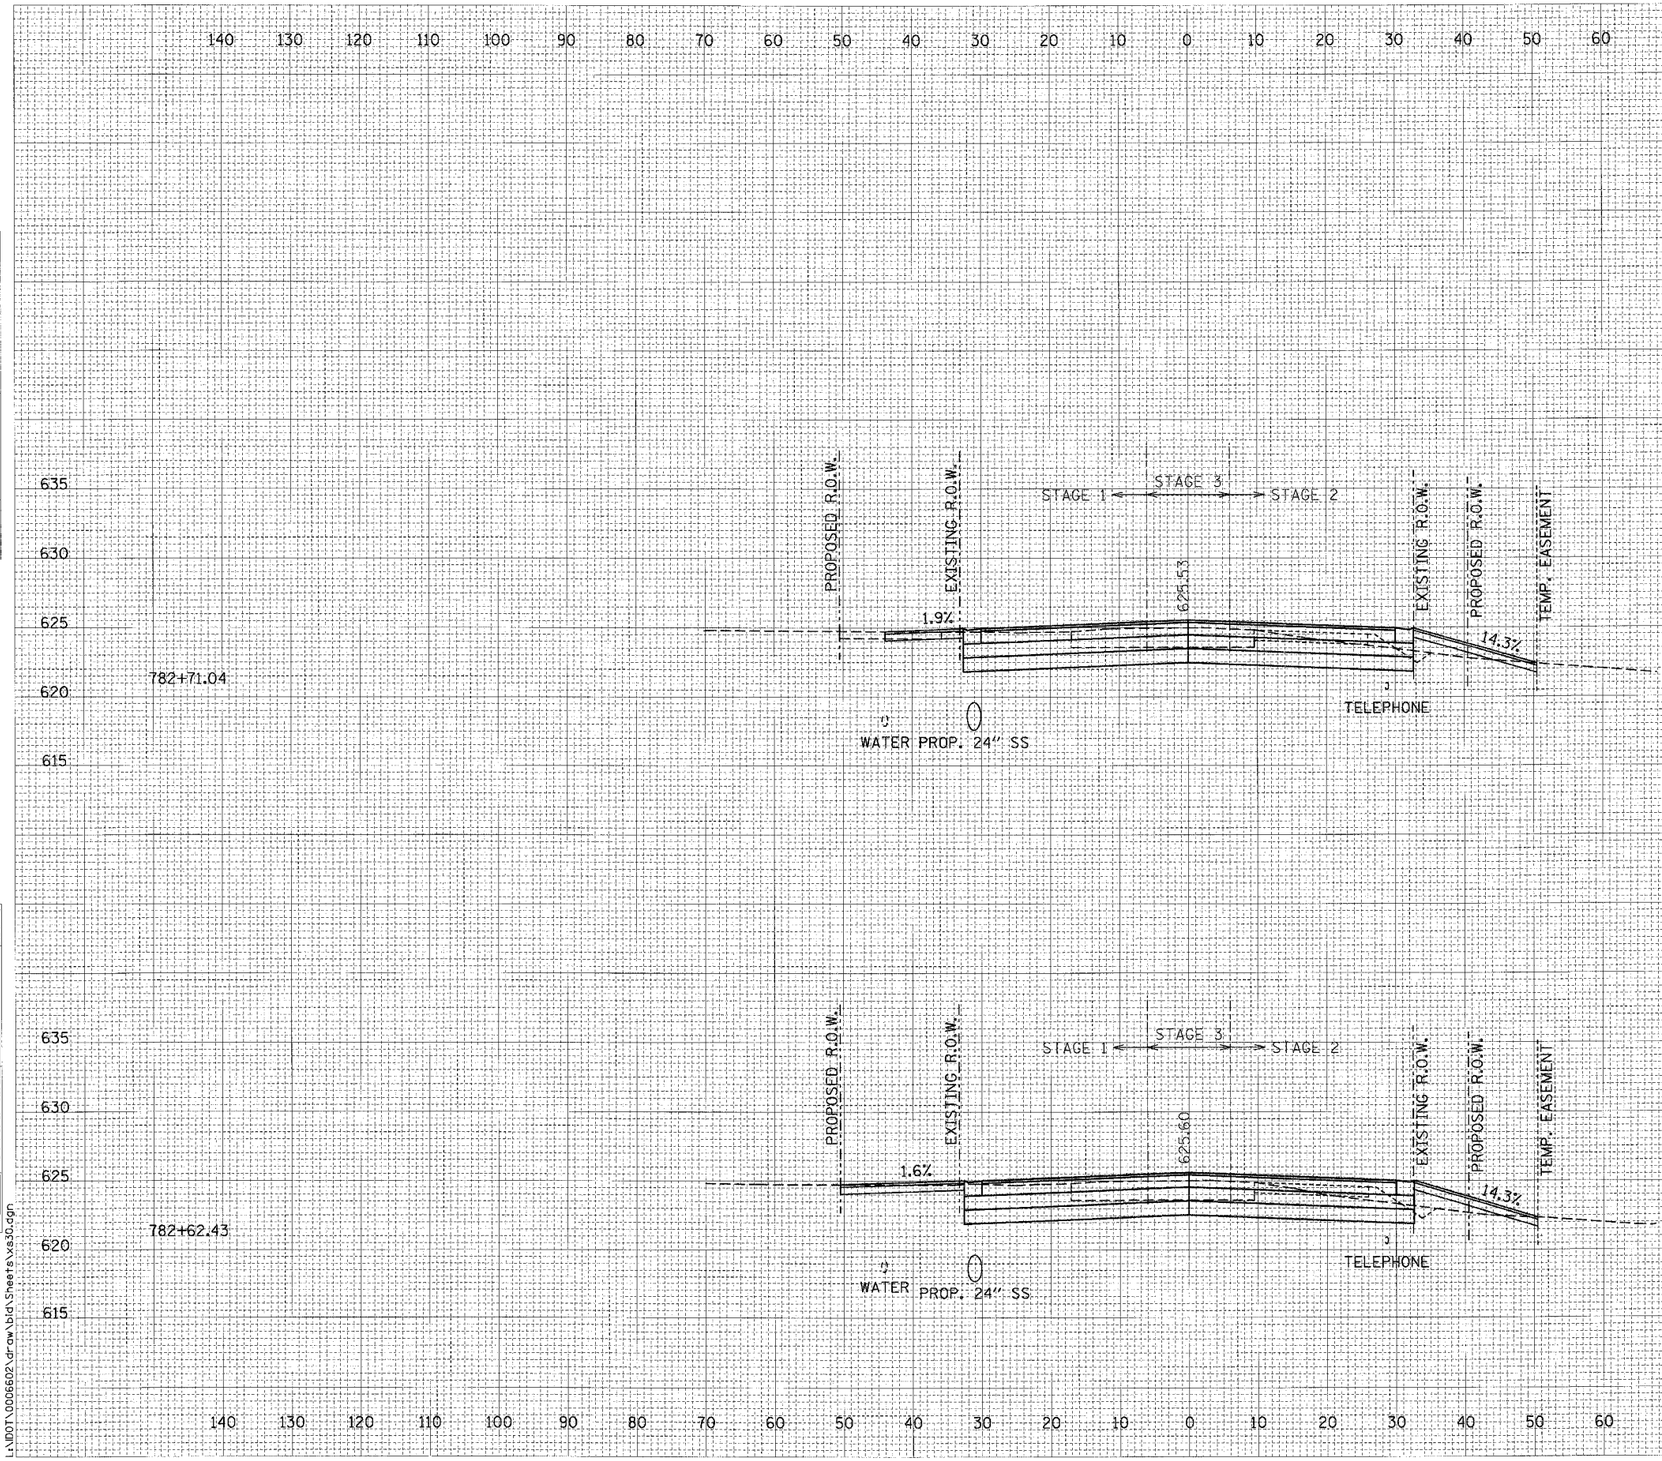

	STAGE1	STAGE2
EXCAVATION	40	21
TOPSOIL EXCAVATION	37	33
EMBANKMENT	2	9

782+71.04

	STAGE1	STAGE2
EXCAVATION	46	19
TOPSOIL EXCAVATION	33	33
EMBANKMENT	4	11

782+62.43

CROSS SECTIONS: U.S. ROUTE 30 - STA. 782+62.43 TO STA. 782+71.04

SCALE: 1" = 10' HORIZ.
1" = 5' VERT.

L:\IDOT\0006602\drawings\bid\Sheets\xs30.dgn