F.A. RTE.	SECTION	COUNTY	TOTAL SHEETS	SHEET NO.
575	(B+14) R-3	WILL	390	331
STA.	TO STA.			
FED. ROAD DIST. NO.	ILLINOIS	FED. AID PROJECT		
CONTRACT NO. 60961				

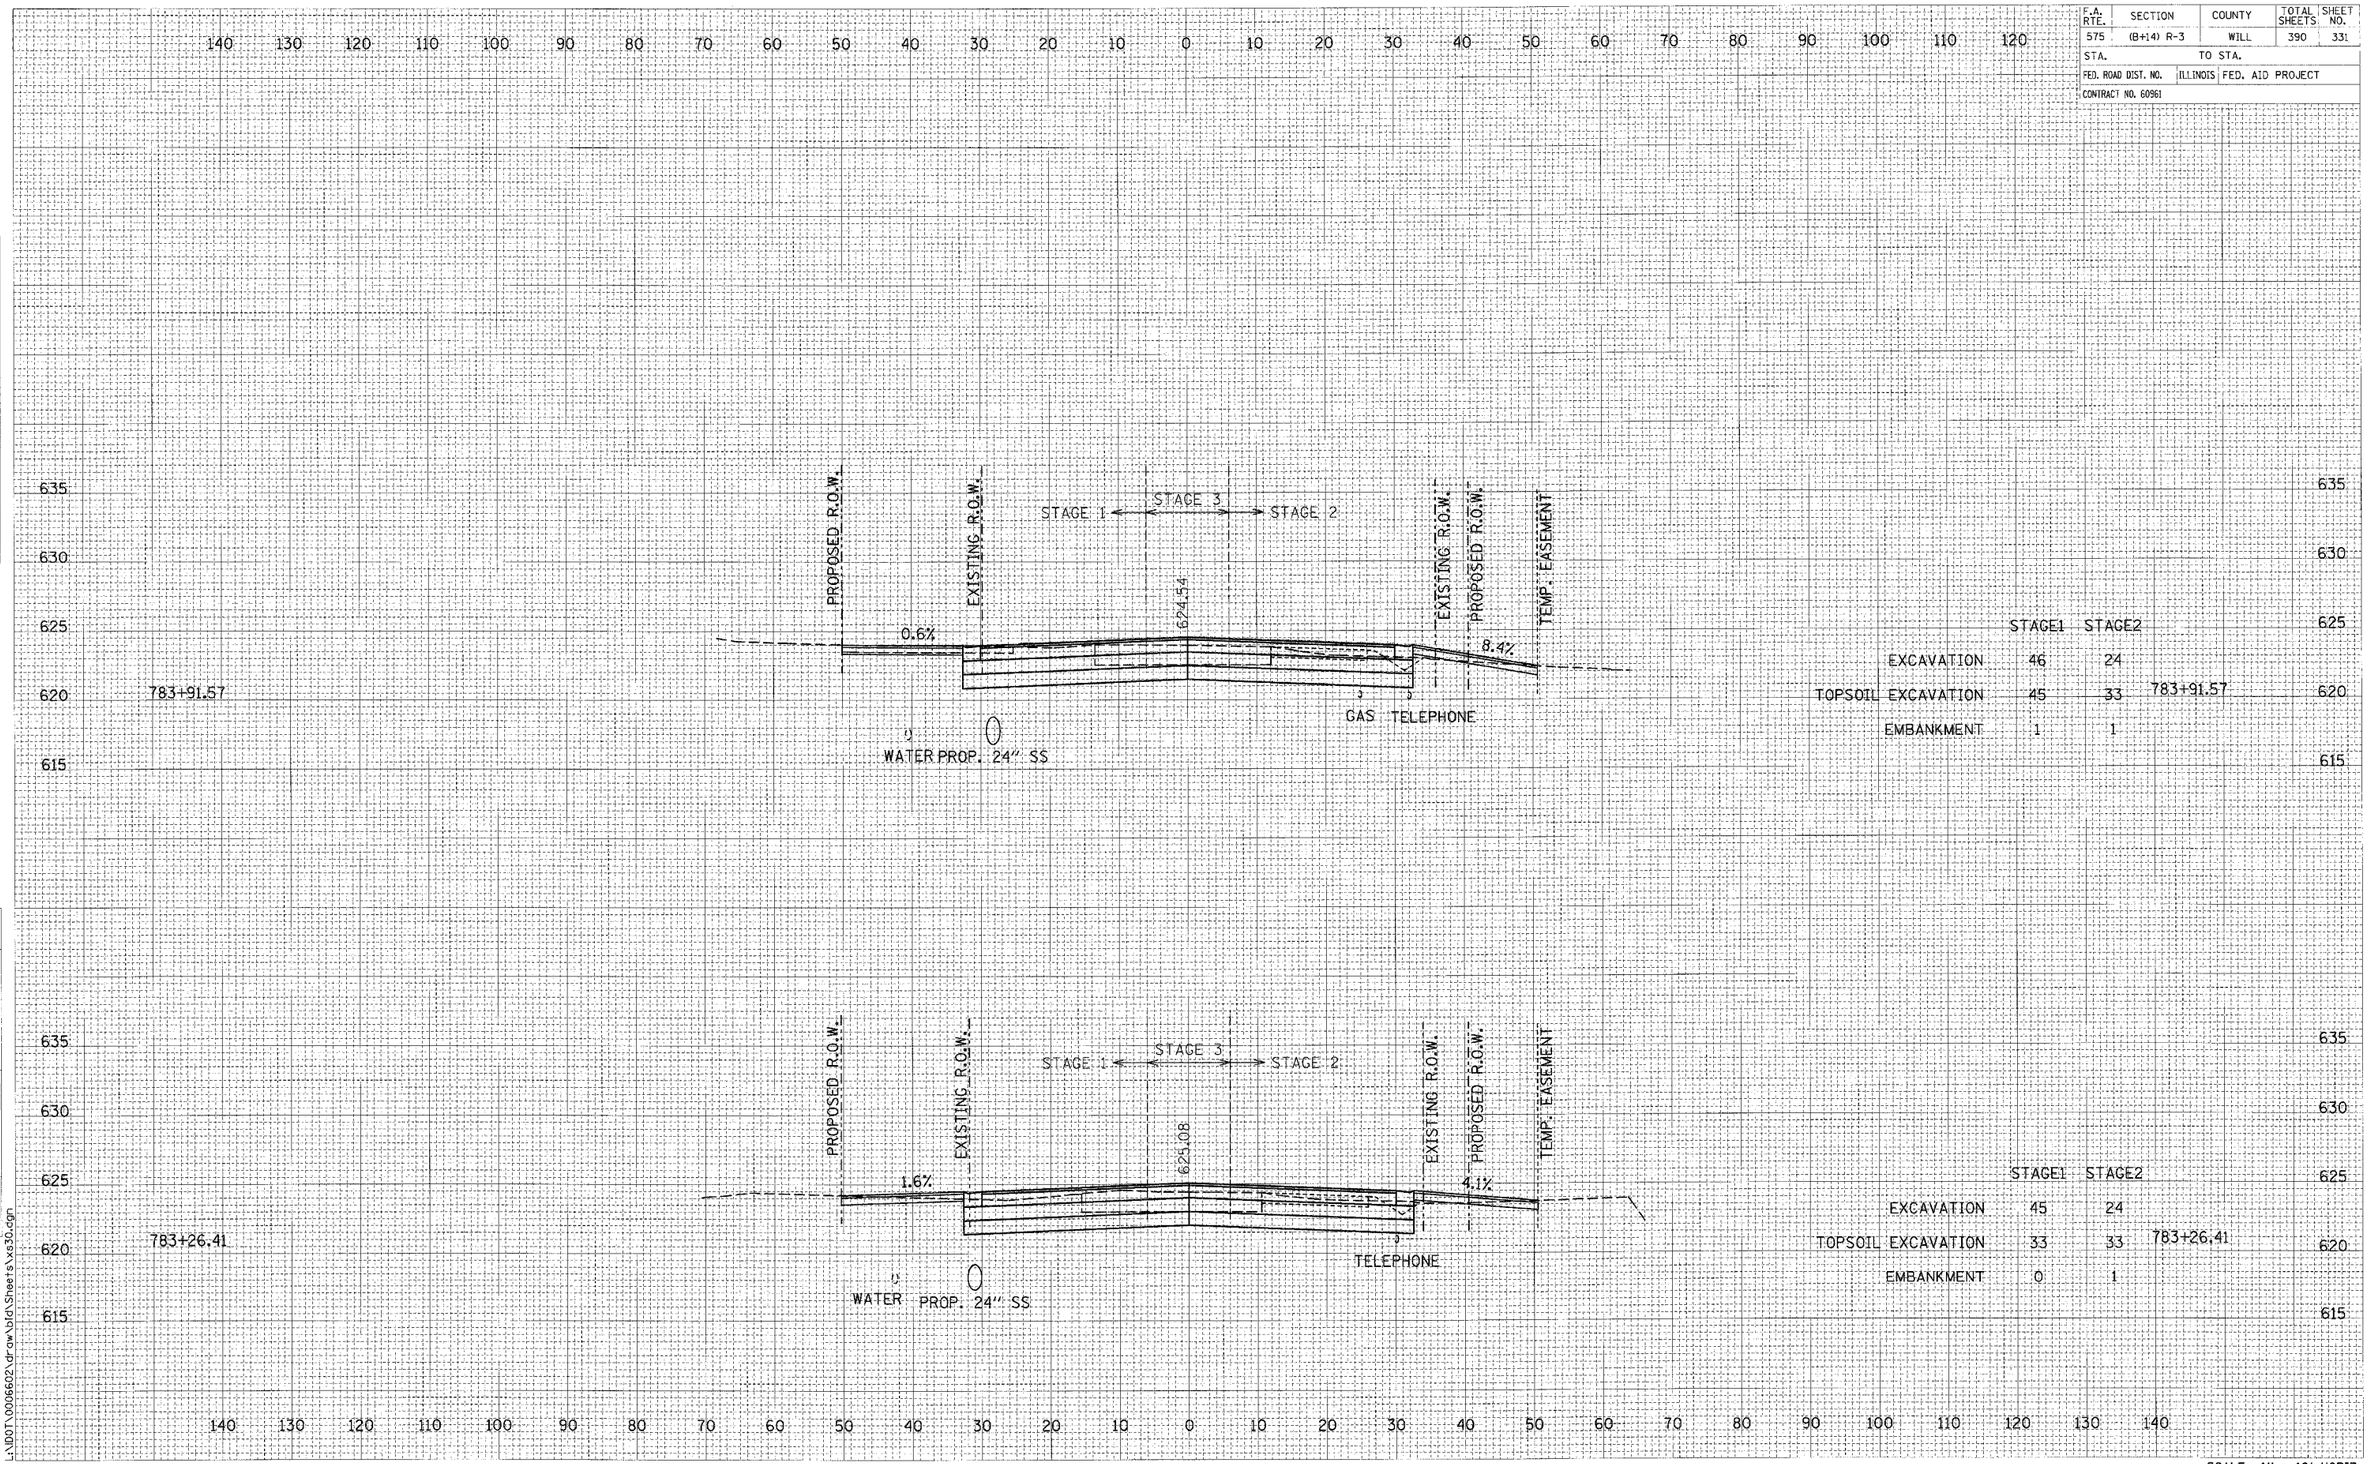

	STAGE1	STAGE2
EXCAVATION	46	24
TOPSOIL EXCAVATION	45	33
EMBANKMENT	1	1

	STAGE1	STAGE2
EXCAVATION	45	24
TOPSOIL EXCAVATION	33	33
EMBANKMENT	0	1

CROSS SECTIONS: U.S. ROUTE 30 - STA. 783+26.41 TO STA. 783+91.57

SCALE: 1" = 10' HORIZ.
1" = 5' VERT.

FINAL SURVEY — NOTE BOOK — NO. — SURVEYED — PLOTTED — DIGITIZED — AREAS — AREAS CHECKED — BY — DATE

ORIGINAL SURVEY — NOTE BOOK — NO. — SURVEYED — PLOTTED — DIGITIZED — AREAS — AREAS CHECKED — BY — DATE

L:\IDOT\0006602\drawings\Sheets\xs30.dgn