F.A. RTE.	SECTION	COUNTY	TOTAL SHEETS	SHEET NO.
575	(B+14) R-3	WILL	390	332
STA.	TO STA.			
FED. ROAD DIST. NO.	ILLINOIS	FED. AID PROJECT		
CONTRACT NO. 60961				

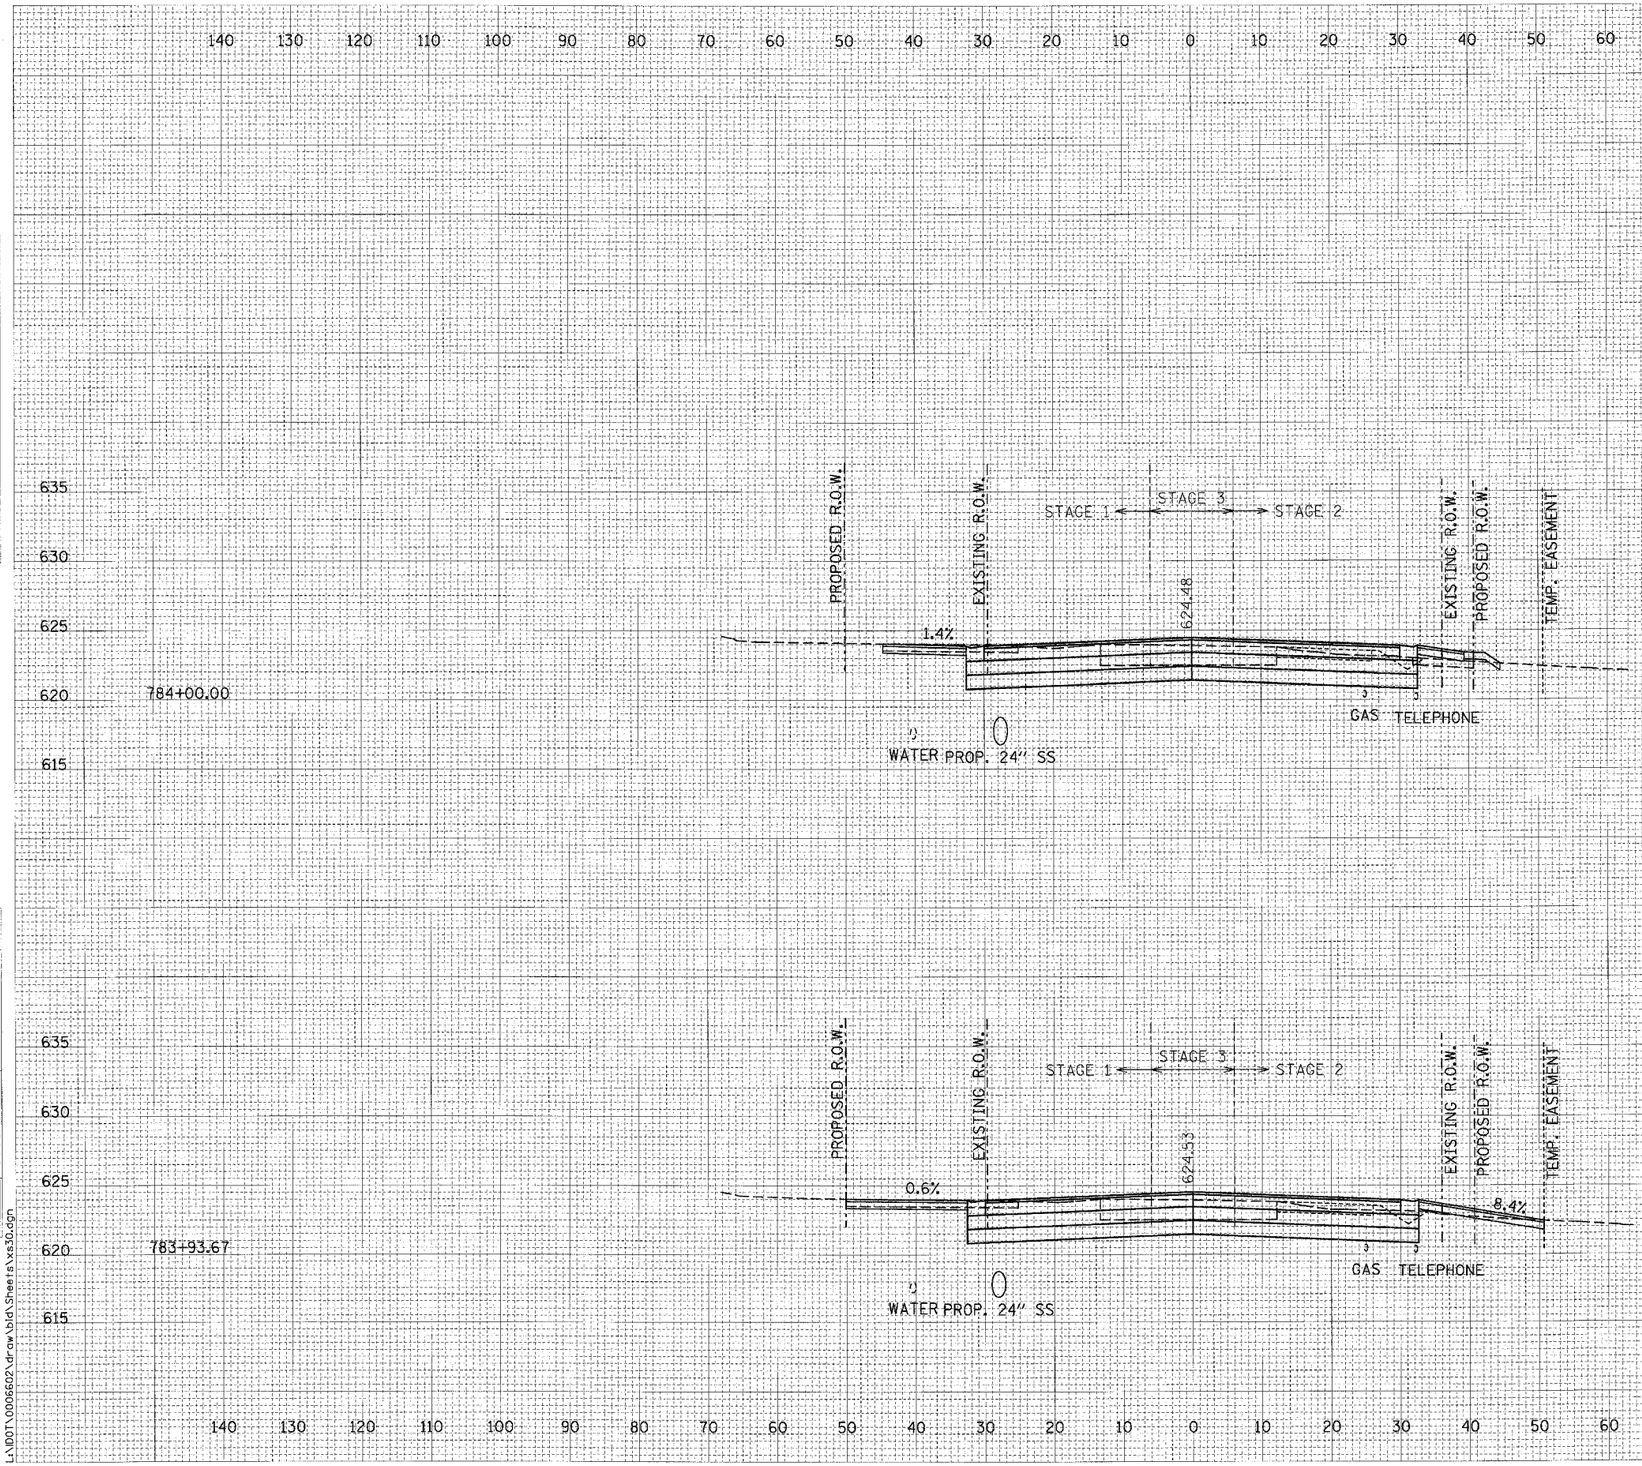

	STAGE1	STAGE2
EXCAVATION	47	21
TOPSOIL EXCAVATION	49	33
EMBANKMENT	4	7

784+00.00

	STAGE1	STAGE2
EXCAVATION	47	25
TOPSOIL EXCAVATION	45	33
EMBANKMENT	1	1

783+93.67

CROSS SECTIONS: U.S. ROUTE 30 - STA. 783+93.67 TO STA. 784+00.00

SCALE: 1" = 10' HORIZ.
1" = 5' VERT.

L:\IDOT\0006602\drawbld\Sheets\xs30.dgn