F.A. RTE.	SECTION	COUNTY	TOTAL SHEETS	SHEET NO.
575	(B+14) R-3	WILL	390	333
STA.	TO STA.			
FED. ROAD DIST. NO.	ILLINOIS	FED. AID PROJECT		
CONTRACT NO. 60961				

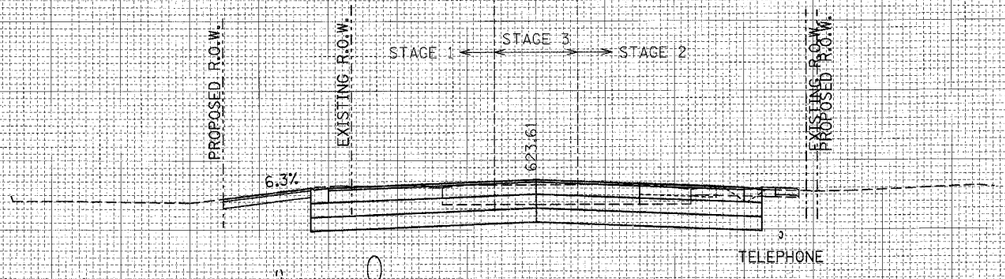

785+05.22

	STAGE1	STAGE2
EXCAVATION	58	31
TOPSOIL EXCAVATION	41	33
EMBANKMENT	4	1

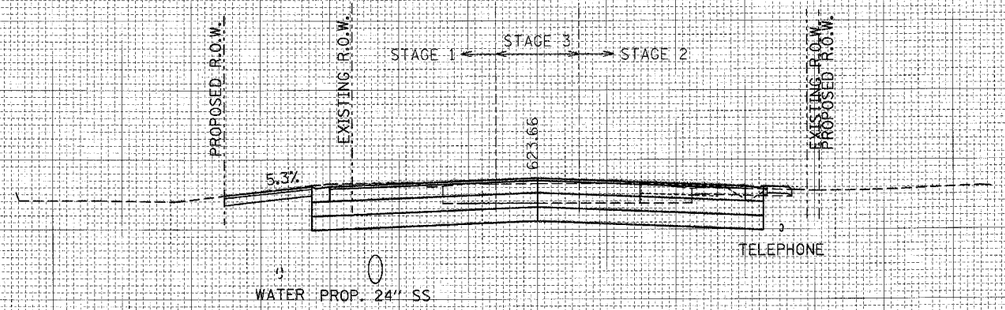

785+00.00

	STAGE1	STAGE2
EXCAVATION	60	30
TOPSOIL EXCAVATION	40	33
EMBANKMENT	3	1

CROSS SECTIONS: U.S. ROUTE 30 - STA. 785+00.00 TO STA. 785+05.22

SCALE: 1" = 10' HORIZ.
1" = 5' VERT.

L:\IDOT\0006021\drawbid\Sheets\xs30.dgn