F.A. RTE.	SECTION	COUNTY	TOTAL SHEETS	SHEET NO.
575	(B+14) R-3	WILL	390	342
STA.	TO STA.			
FED. ROAD DIST. NO.	ILLINOIS	FED. AID PROJECT		
CONTRACT NO. 60961				

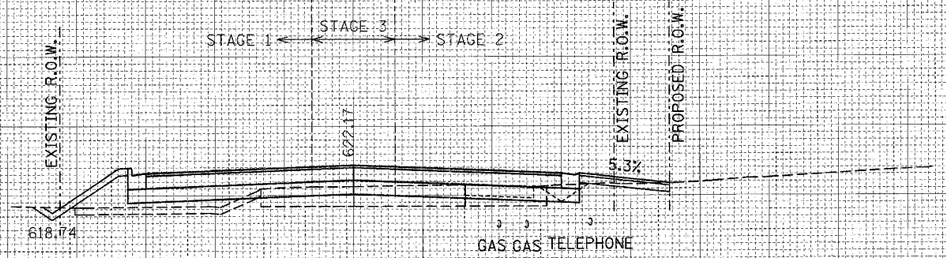

795+16.07

	STAGE1	STAGE2
EXCAVATION	15	15
TOPSOIL EXCAVATION	13	0
EMBANKMENT	40	17

795+16.07

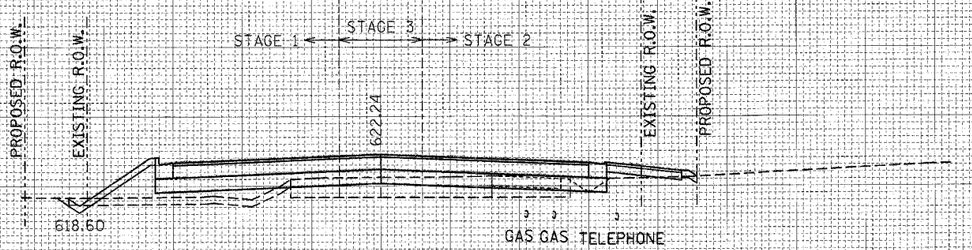

795+00.00

	STAGE1	STAGE2
EXCAVATION	13	11
TOPSOIL EXCAVATION	16	0
EMBANKMENT	42	21

795+00.00

CROSS SECTIONS: U.S. ROUTE 30 - STA. 795+00.00 TO STA. 795+16.07

SCALE: 1" = 10' HORIZ.
1" = 5' VERT.

L:\ND07\0006602\drawbid\Sheets\xs30.dgn