| F.A. RTE. | SECTION | COUNTY | TOTAL SHEETS | SHEET NO. |
|---|---|---|---|---|
| 575 | (B+14) R-3 | WILL | 390 | 343 |
| STA. | TO STA. | | | |
| FED. ROAD DIST. NO. | ILLINOIS | FED. AID PROJECT | | |
| CONTRACT NO. 60961 | | | | |

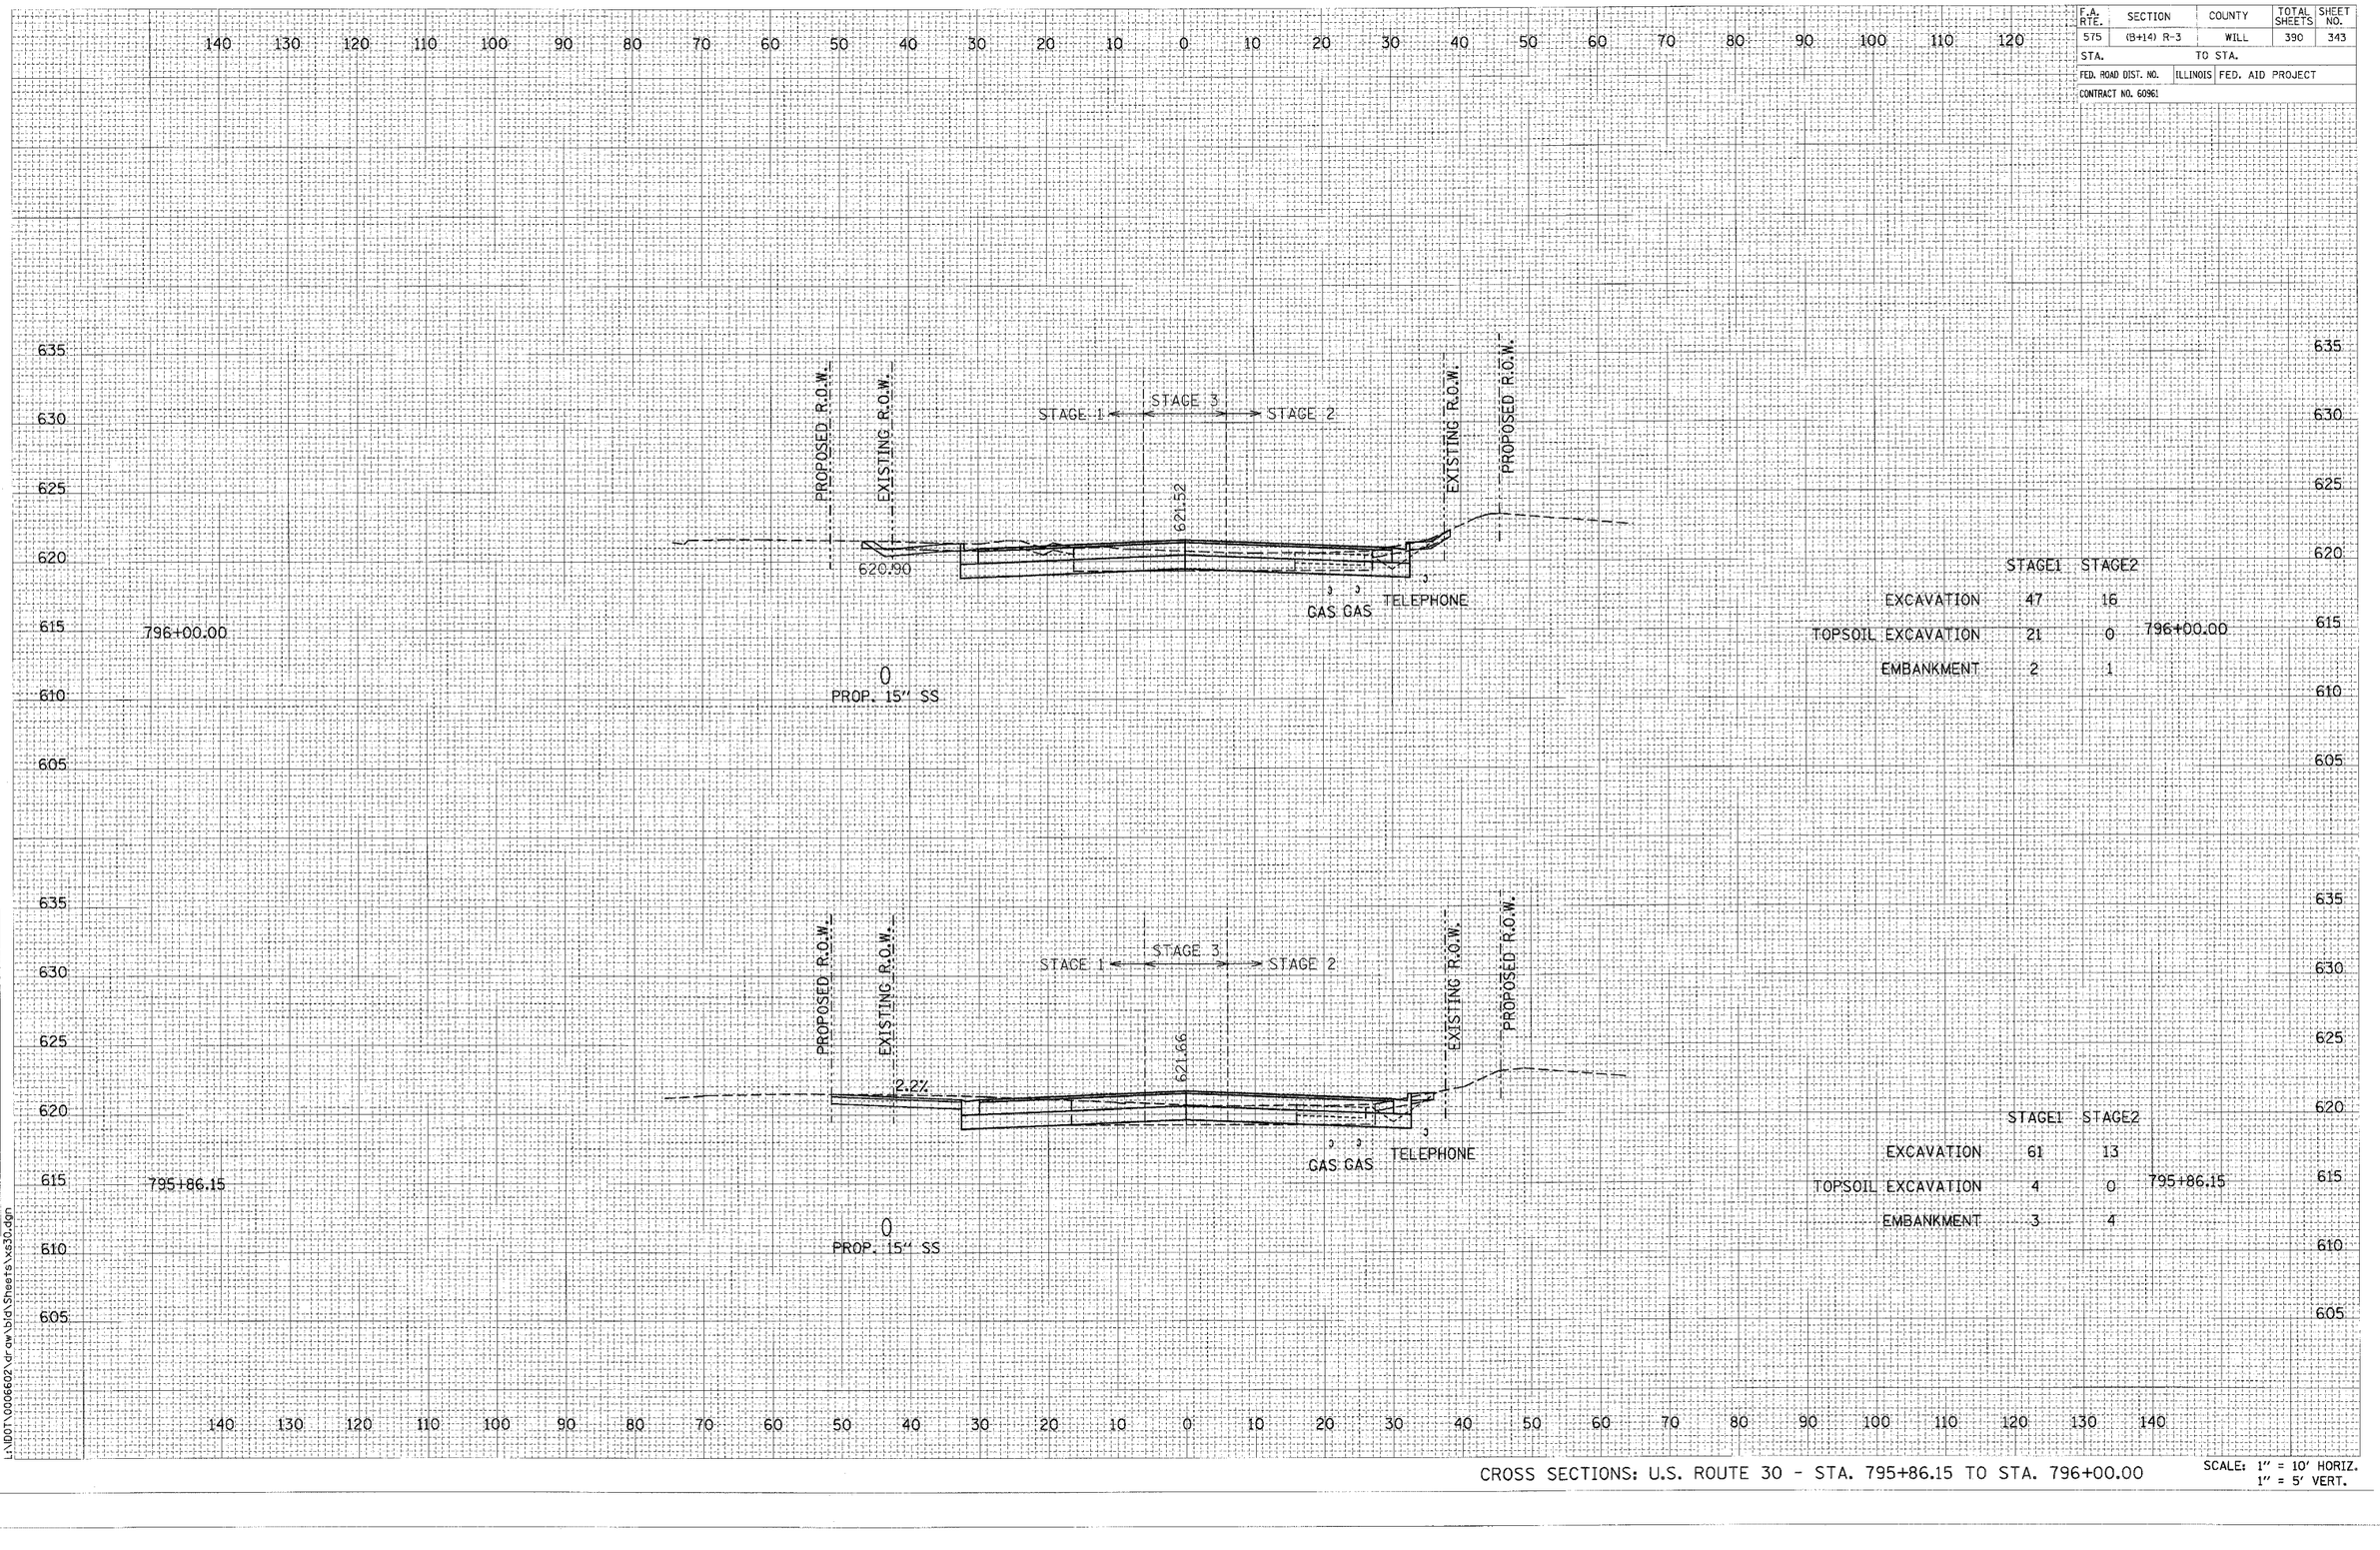


| | STAGE1 | STAGE2 |
|---|---|---|
| EXCAVATION | 47 | 16 |
| TOPSOIL EXCAVATION | 21 | 0 |
| EMBANKMENT | 2 | 1 |

796+00.00

| | STAGE1 | STAGE2 |
|---|---|---|
| EXCAVATION | 61 | 13 |
| TOPSOIL EXCAVATION | 4 | 0 |
| EMBANKMENT | 3 | 4 |

795+86.15

CROSS SECTIONS: U.S. ROUTE 30 - STA. 795+86.15 TO STA. 796+00.00

SCALE: 1" = 10' HORIZ.
1" = 5' VERT.

FINAL SURVEY
NOTE BOOK
NO.
SURVEYED
PLOTTED
DESIGNED
AREAS CHECKED
BY
DATE

ORIGINAL SURVEY
NOTE BOOK
NO.
SURVEYED
PLOTTED
DESIGNED
AREAS CHECKED
BY
DATE

L:\IDOT\0006602\dr-ow\bld\Sheets\xs30.dgn