F.A. RTE.	SECTION	COUNTY	TOTAL SHEETS	SHEET NO.
575	(B+14) R-3	WILL	390	354
STA.	TO STA.			
FED. ROAD DIST. NO.	ILLINOIS	FED. AID PROJECT		
CONTRACT NO. 60961				

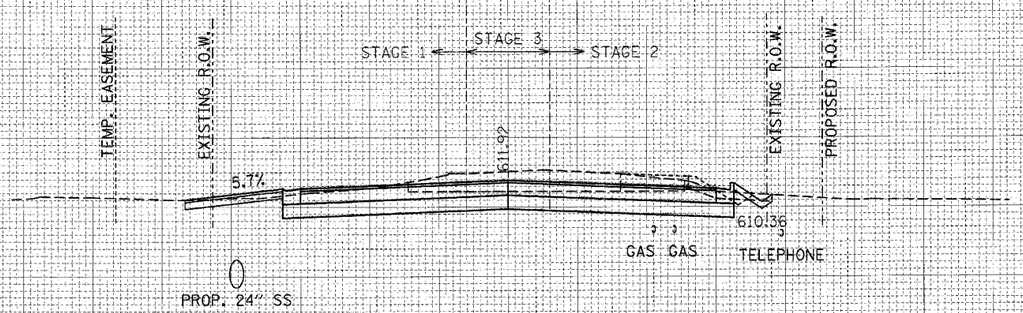

805+09.22

	STAGE1	STAGE2
EXCAVATION	65	58
TOPSOIL EXCAVATION	5	0
EMBANKMENT	4	1

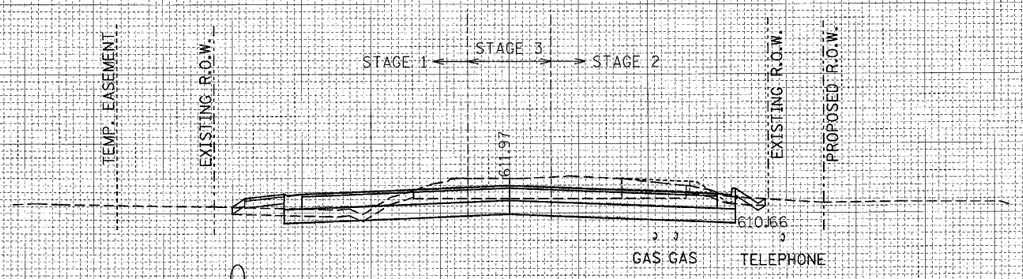

805+00.00

	STAGE1	STAGE2
EXCAVATION	34	56
TOPSOIL EXCAVATION	19	0
EMBANKMENT	10	1

CROSS SECTIONS: U.S. ROUTE 30 - STA. 805+00.00 TO STA. 805+09.22

SCALE: 1" = 10' HORIZ.
1" = 5' VERT.

L:\IDOT\0006602\drow\bio\Sheets\vs30.dgn