F.A. RTE.	SECTION	COUNTY	TOTAL SHEETS	SHEET NO.
575	(B+14) R-3	WILL	390	358
STA.	TO STA.			
FED. ROAD DIST. NO.	ILLINOIS	FED. AID PROJECT		
CONTRACT NO. 60961				

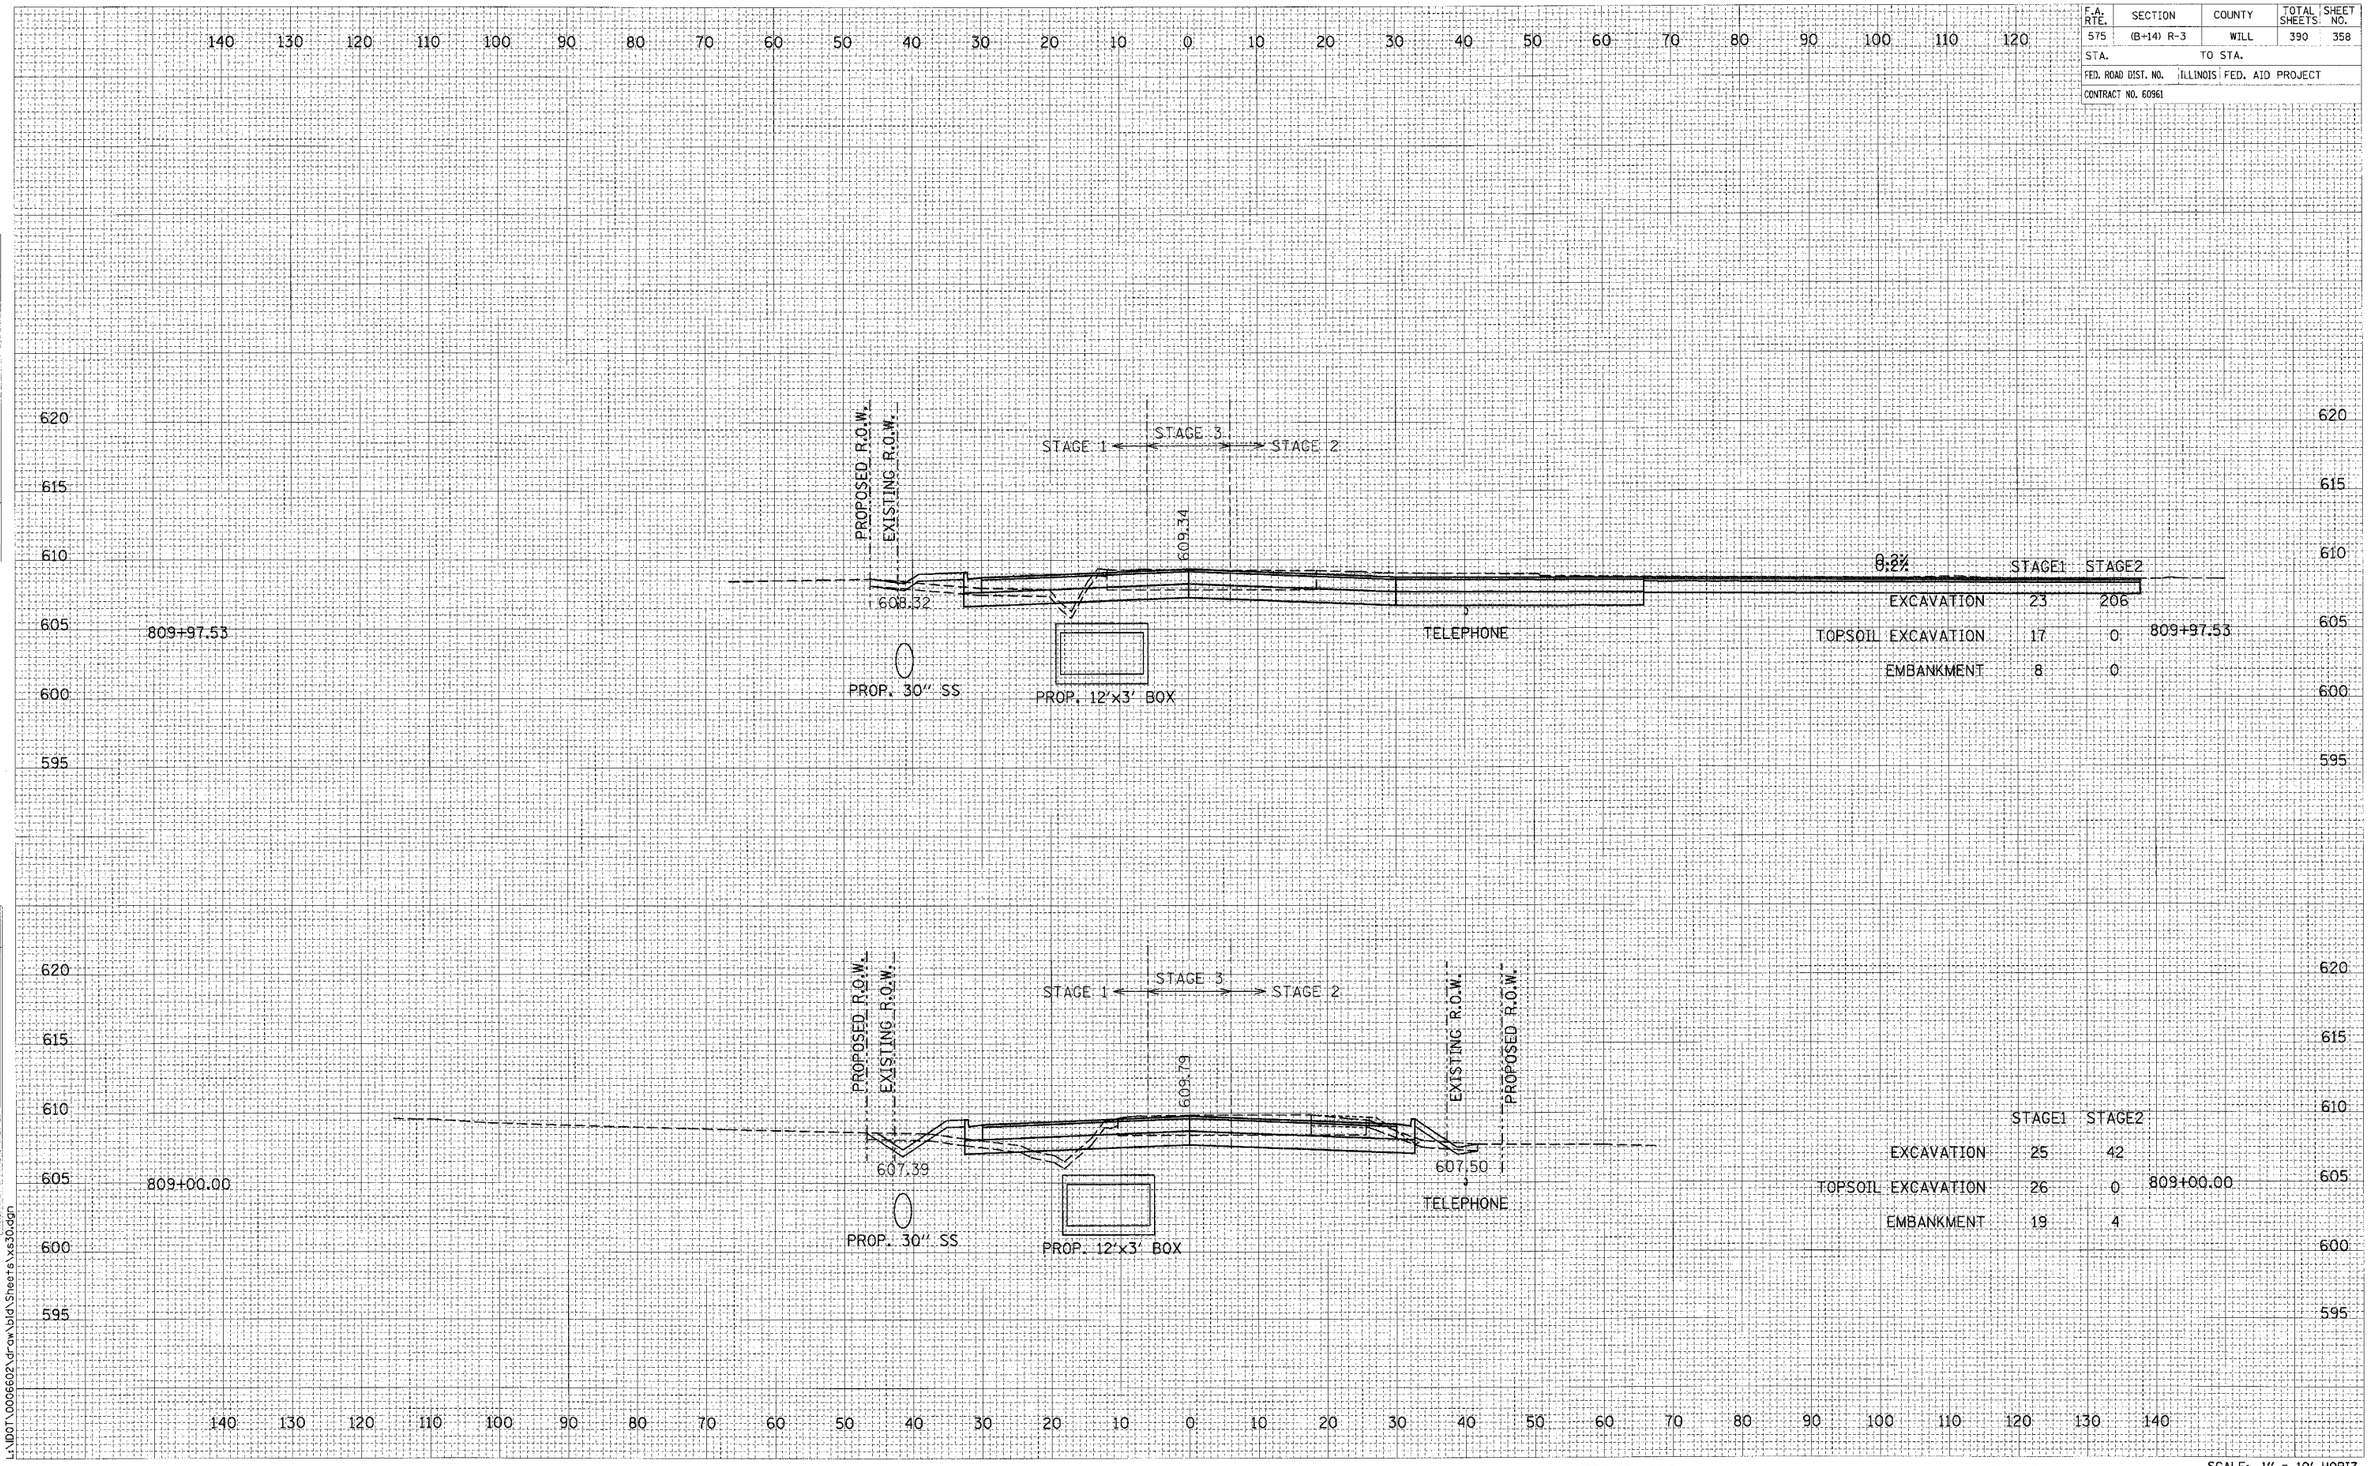

	STAGE1	STAGE2
EXCAVATION	23	206
TOPSOIL EXCAVATION	17	0
EMBANKMENT	8	0

	STAGE1	STAGE2
EXCAVATION	25	42
TOPSOIL EXCAVATION	26	0
EMBANKMENT	19	4

CROSS SECTIONS: U.S. ROUTE 30 - STA. 809+00.00 TO STA. 809+97.53

SCALE: 1" = 10' HORIZ.
1" = 5' VERT.

FINAL SURVEY | SURVEYED | PLOTTED | CHECKED | NOTE INDEX | NO. | BY | DATE | AREAS CHECKED

ORIGINAL SURVEY | SURVEYED | PLOTTED | CHECKED | NOTE INDEX | NO. | BY | DATE | AREAS CHECKED

L:\IDOT\0006602\drawlold\Sheets\xs30.dgn