F.A. RTE.	SECTION	COUNTY	TOTAL SHEETS	SHEET NO.
575	(B+14) R-3	WILL	390	364
STA.		TO STA.		
FED. ROAD DIST. NO.	ILLINOIS	FED. AID PROJECT		
CONTRACT NO. 60961				

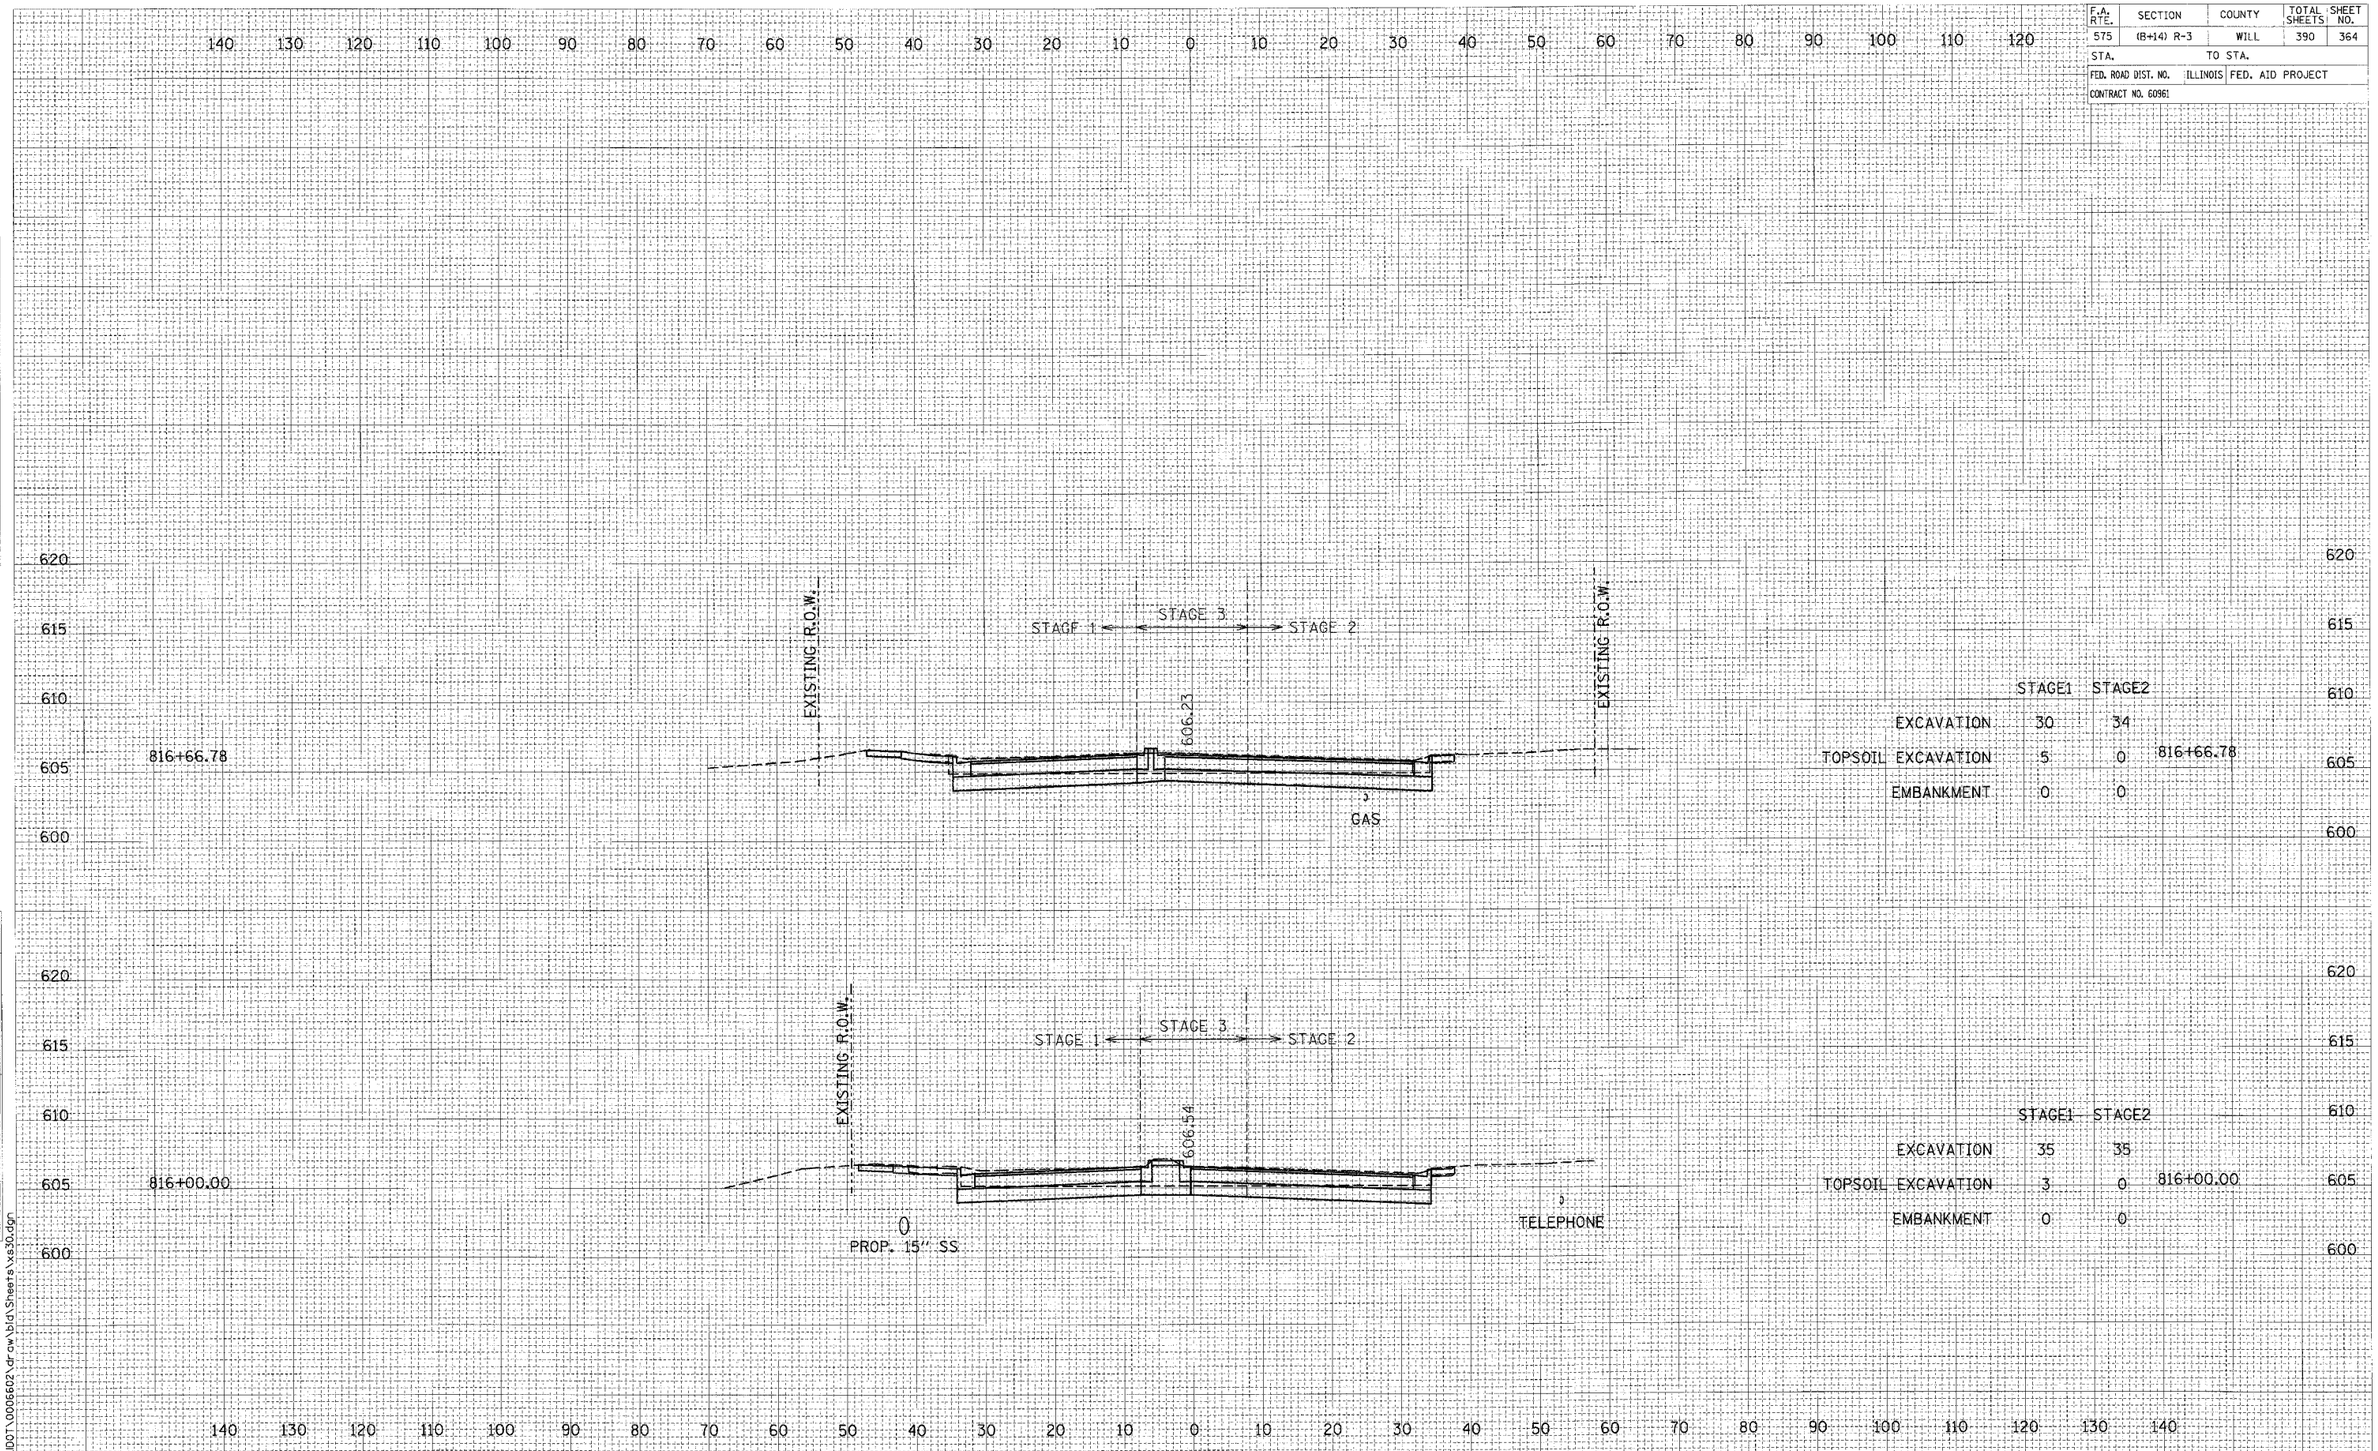

	STAGE1	STAGE2	
EXCAVATION	30	34	
TOPSOIL EXCAVATION	5	0	816+66.78
EMBANKMENT	0	0	

	STAGE1	STAGE2	
EXCAVATION	35	35	
TOPSOIL EXCAVATION	3	0	816+00.00
EMBANKMENT	0	0	

CROSS SECTIONS: U.S. ROUTE 30 - STA. 816+00.00 TO STA. 816+66.78

SCALE: 1" = 10' HORIZ.
1" = 5' VERT.

L:\IDOT\0006602\draw\bld\Sheets\xs30.dgn