CONTRACT NO.

| F.A.P. RTE. | SECTION | COUNTY | TOTAL SHEETS | SHEET NO. |
|---|---|---|---|---|
| 575 | * | WILL | 143 | 16 |
| STA. | TO STA. | | | |
| FED. ROAD DIST. NO. | ILLINOIS | FED. AID PROJECT | | |

62098

*14-B-R-1 & 15N-3

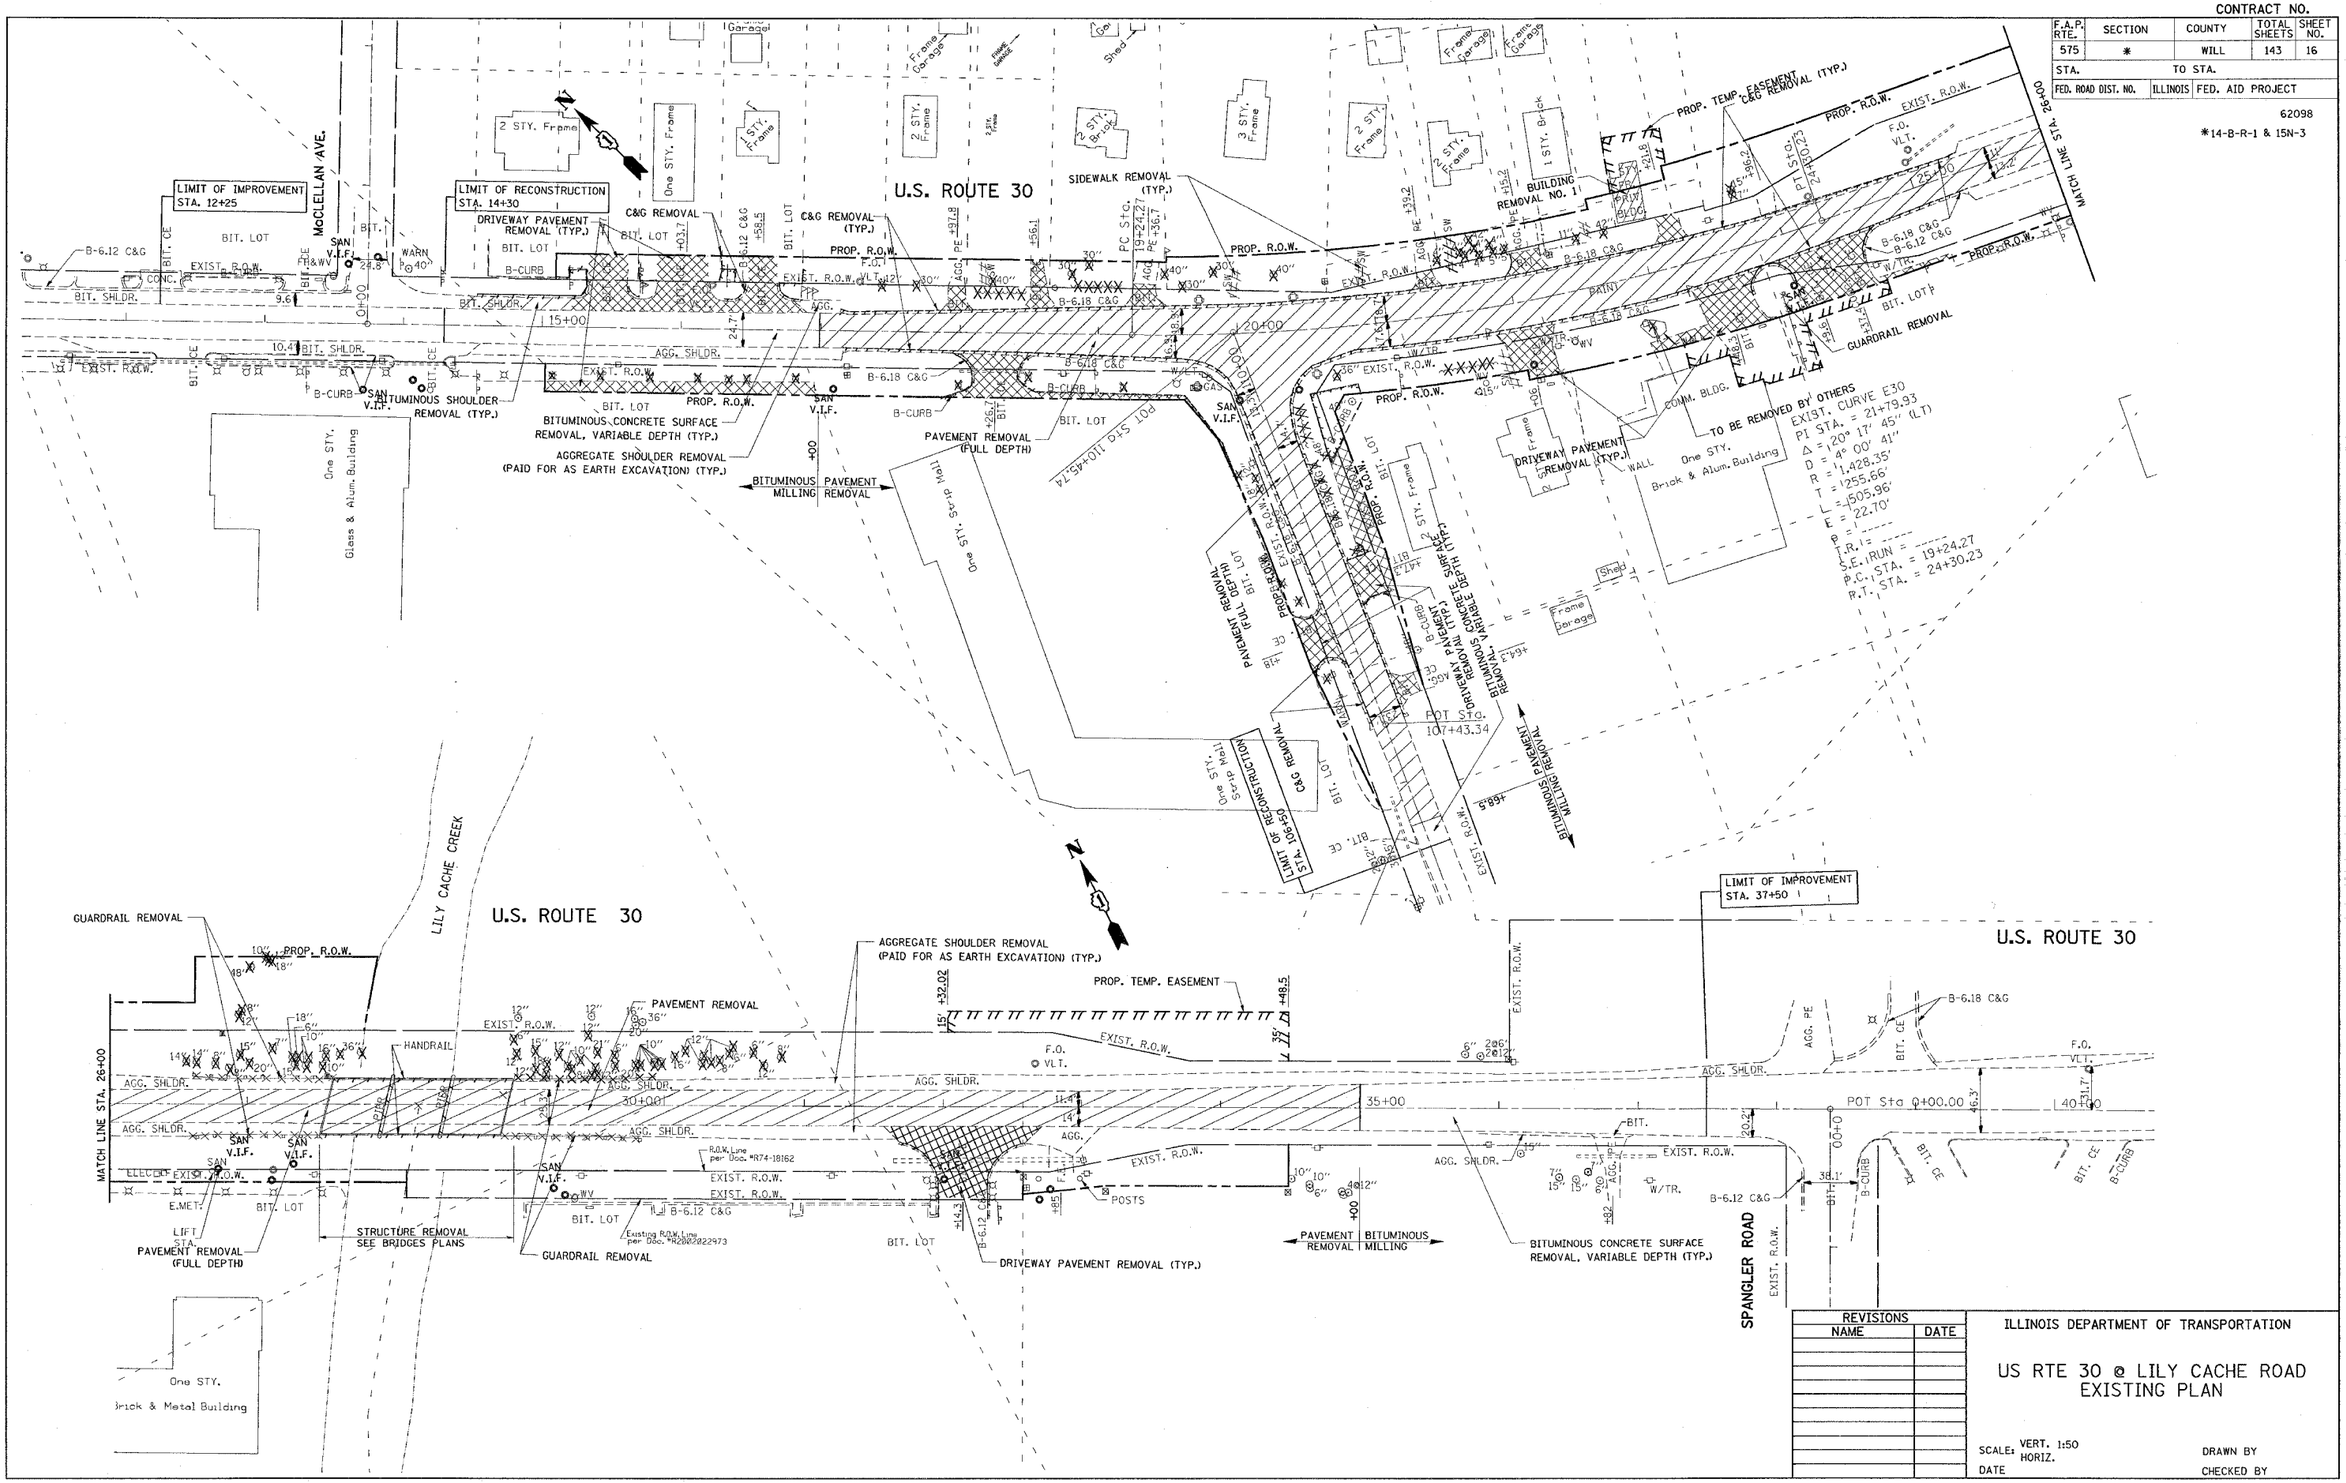


| REVISIONS | |
|---|---|
| NAME | DATE |

ILLINOIS DEPARTMENT OF TRANSPORTATION

US RTE 30 @ LILY CACHE ROAD
EXISTING PLAN

SCALE: VERT. 1:50 HORIZ.

DATE

DRAWN BY

CHECKED BY

PLOT DATE = 5/24/2005
FILE NAME = c:\projects\d142701\sh_rdwy.dgn
PLOT SCALE = 50.000 ' / IN.
REFERENCE = $REF$