| F.A.P. RTE. | SECTION | COUNTY | TOTAL SHEETS | SHEET NO. |
|---|---|---|---|---|
| 575 | 14-B-R-1&15N-3 | WILL | 143 | 27 |
| STA. | | TO STA. | | |
| FED. ROAD DIST. NO. 1 | ILLINOIS | FED. AID PROJECT | | |

CONTRACT NO. 62098

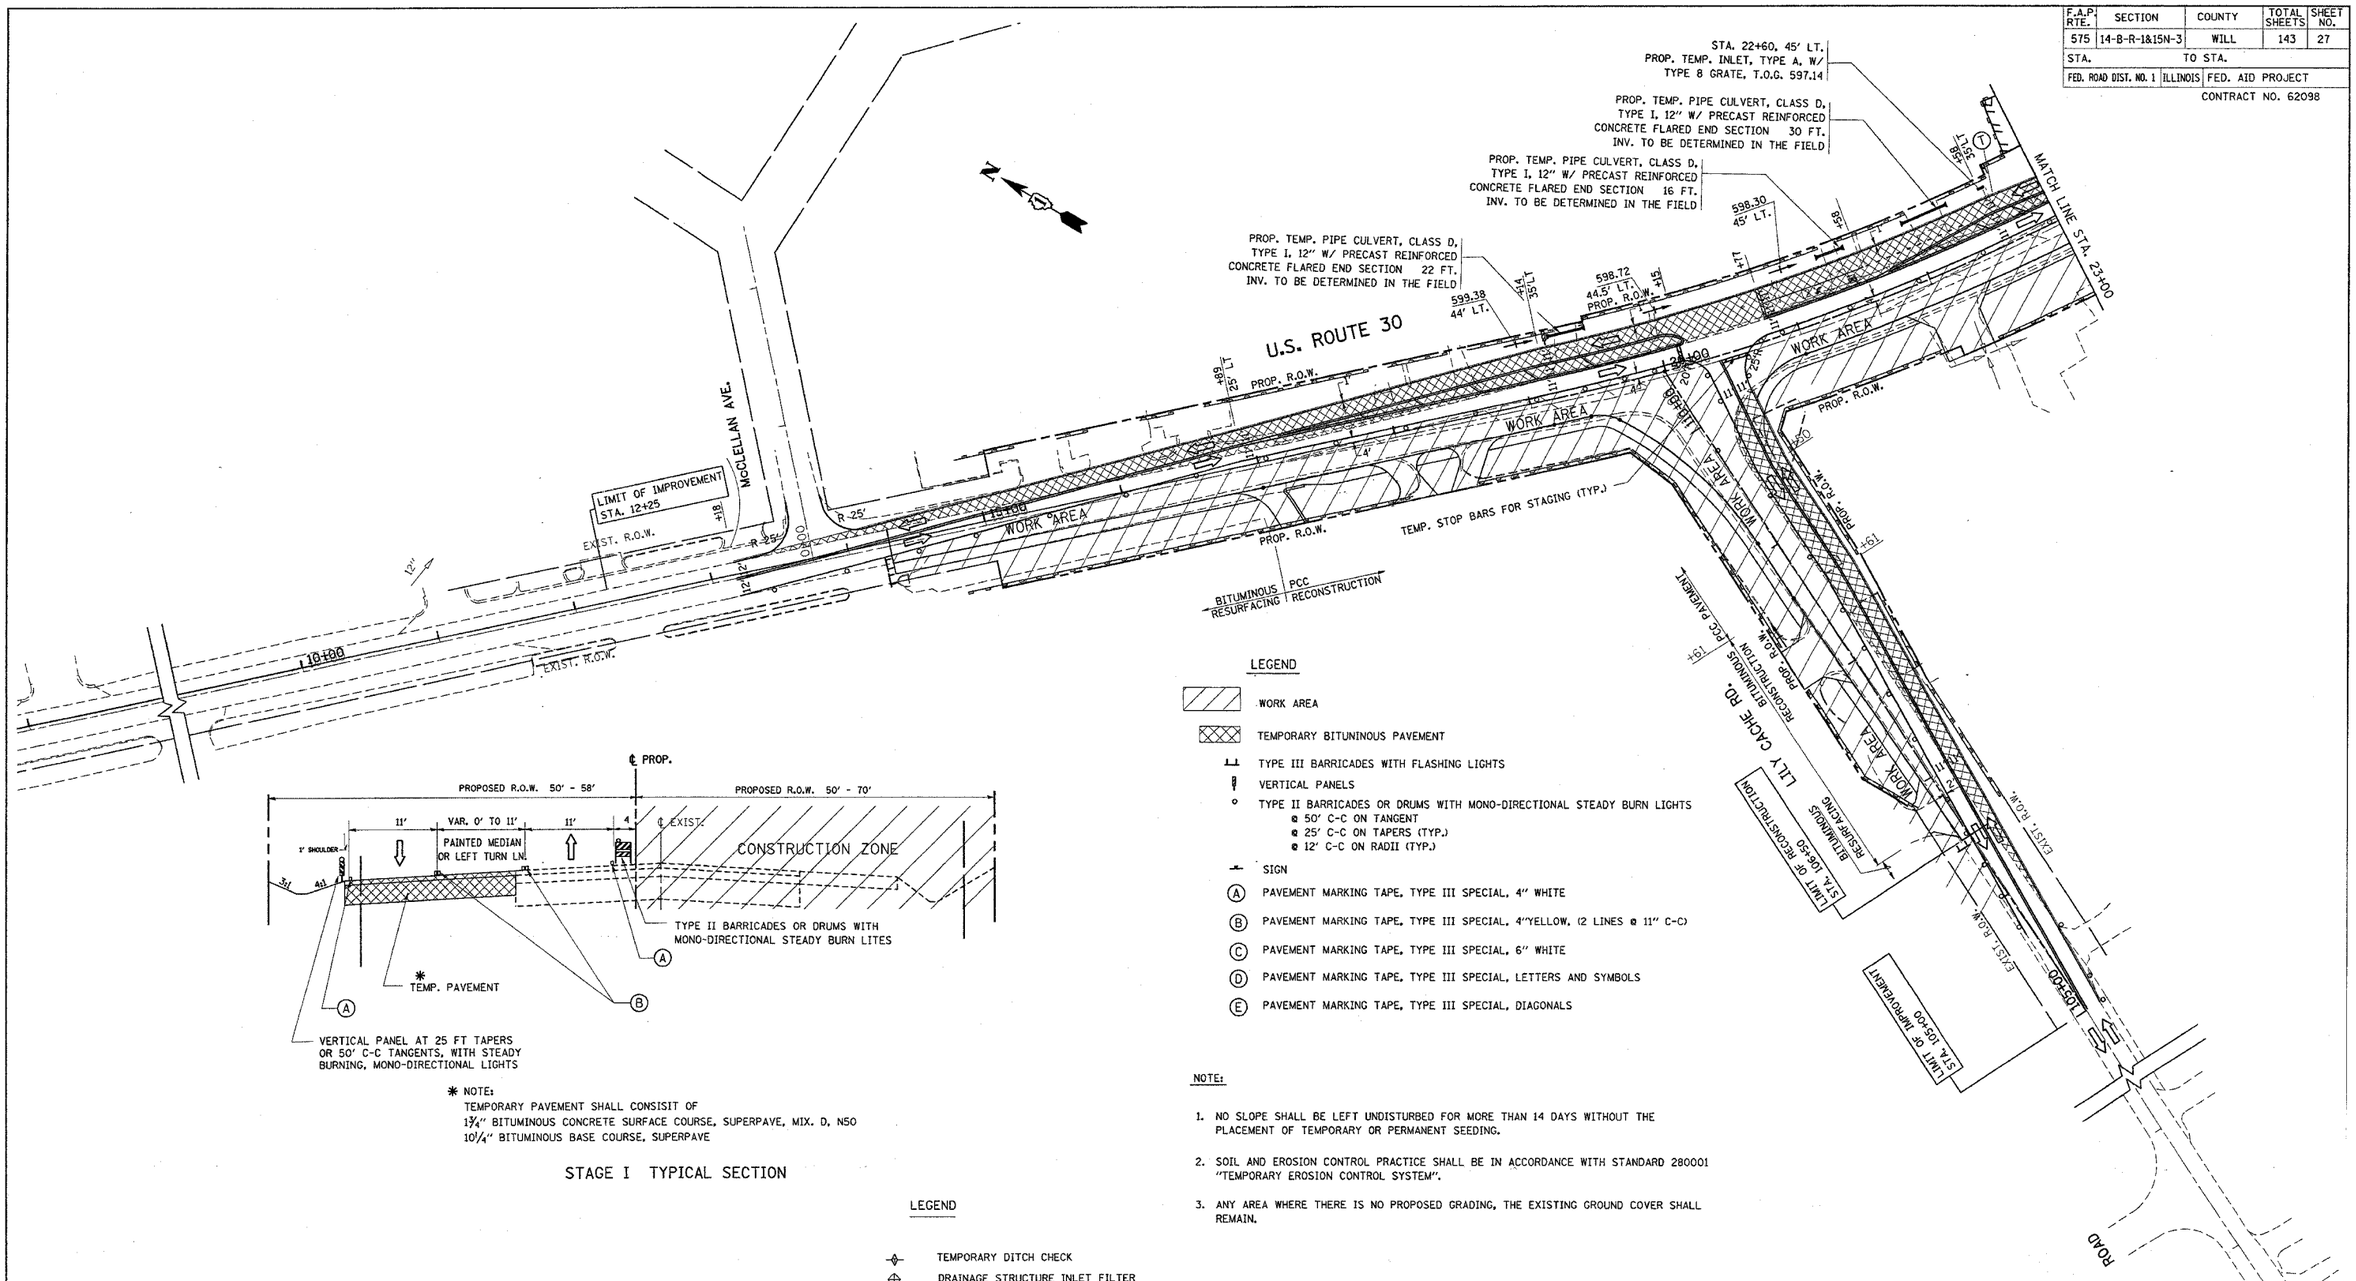





✱ NOTE:
TEMPORARY PAVEMENT SHALL CONSISIT OF
1¾" BITUMINOUS CONCRETE SURFACE COURSE, SUPERPAVE, MIX. D, N50
10¼" BITUMINOUS BASE COURSE, SUPERPAVE

STAGE I TYPICAL SECTION

LEGEND

- WORK AREA
- TEMPORARY BITUNINOUS PAVEMENT
- TYPE III BARRICADES WITH FLASHING LIGHTS
- VERTICAL PANELS
- TYPE II BARRICADES OR DRUMS WITH MONO-DIRECTIONAL STEADY BURN LIGHTS
  - @ 50' C-C ON TANGENT
  - @ 25' C-C ON TAPERS (TYP.)
  - @ 12' C-C ON RADII (TYP.)
- SIGN
- (A) PAVEMENT MARKING TAPE, TYPE III SPECIAL, 4" WHITE
- (B) PAVEMENT MARKING TAPE, TYPE III SPECIAL, 4"YELLOW, (2 LINES @ 11" C-C)
- (C) PAVEMENT MARKING TAPE, TYPE III SPECIAL, 6" WHITE
- (D) PAVEMENT MARKING TAPE, TYPE III SPECIAL, LETTERS AND SYMBOLS
- (E) PAVEMENT MARKING TAPE, TYPE III SPECIAL, DIAGONALS

NOTE:

1. NO SLOPE SHALL BE LEFT UNDISTURBED FOR MORE THAN 14 DAYS WITHOUT THE PLACEMENT OF TEMPORARY OR PERMANENT SEEDING.
2. SOIL AND EROSION CONTROL PRACTICE SHALL BE IN ACCORDANCE WITH STANDARD 280001 "TEMPORARY EROSION CONTROL SYSTEM".
3. ANY AREA WHERE THERE IS NO PROPOSED GRADING, THE EXISTING GROUND COVER SHALL REMAIN.

LEGEND

- TEMPORARY DITCH CHECK
- DRAINAGE STRUCTURE INLET FILTER
- PERIMETER EROSION BARRIER
- TEMPORARY SWALE
- TEMPORARY DITCH
- SODDING, SALT TOLERANT

| REVISIONS | |
|---|---|
| NAME | DATE |
| | |
| | |
| | |
| | |
| | |
| | |
| | |
| | |
| | |

ILLINOIS DEPARTMENT OF TRANSPORTATION

US RTE 30 @ LILY CACHE RD.
SUGGESTED STAGING AND
EROSION CONTROL PLAN
STAGE I AND IA

SCALE: VERT. HORIZ.
DATE 5/20/2005
DRAWN BY
CHECKED BY

5/20/2005
c:\projects\d14270\sh_eros_stage.dgn
drivakosgn