*REF-d_ltpln2
*REF-d_ltprof2

| F.A.P RTE. | SECTION | COUNTY | TOTAL SHEETS | SHEET NO. |
|---|---|---|---|---|
| 575 | 14-8-R-1&15N-3 | WILL | 143 | 41 |
| STA. | TO STA. | | | |
| FED. ROAD DIST. NO. 1 | ILLINOIS | FED. AID PROJECT | | |

CONTRACT NO. 62098

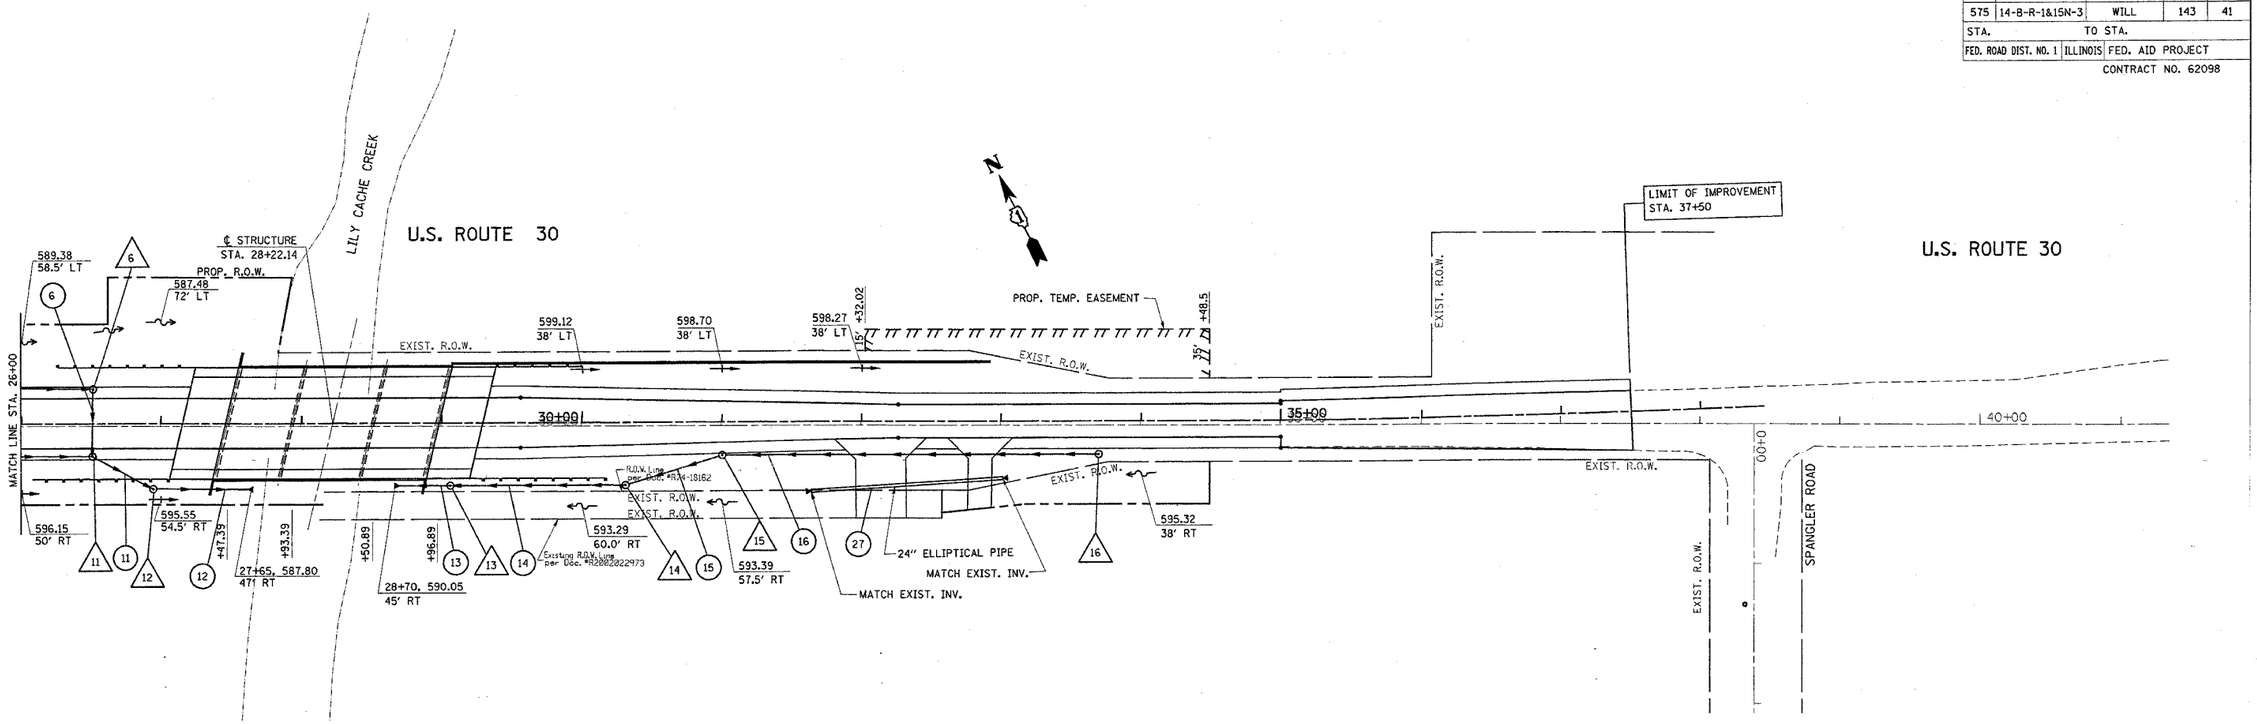


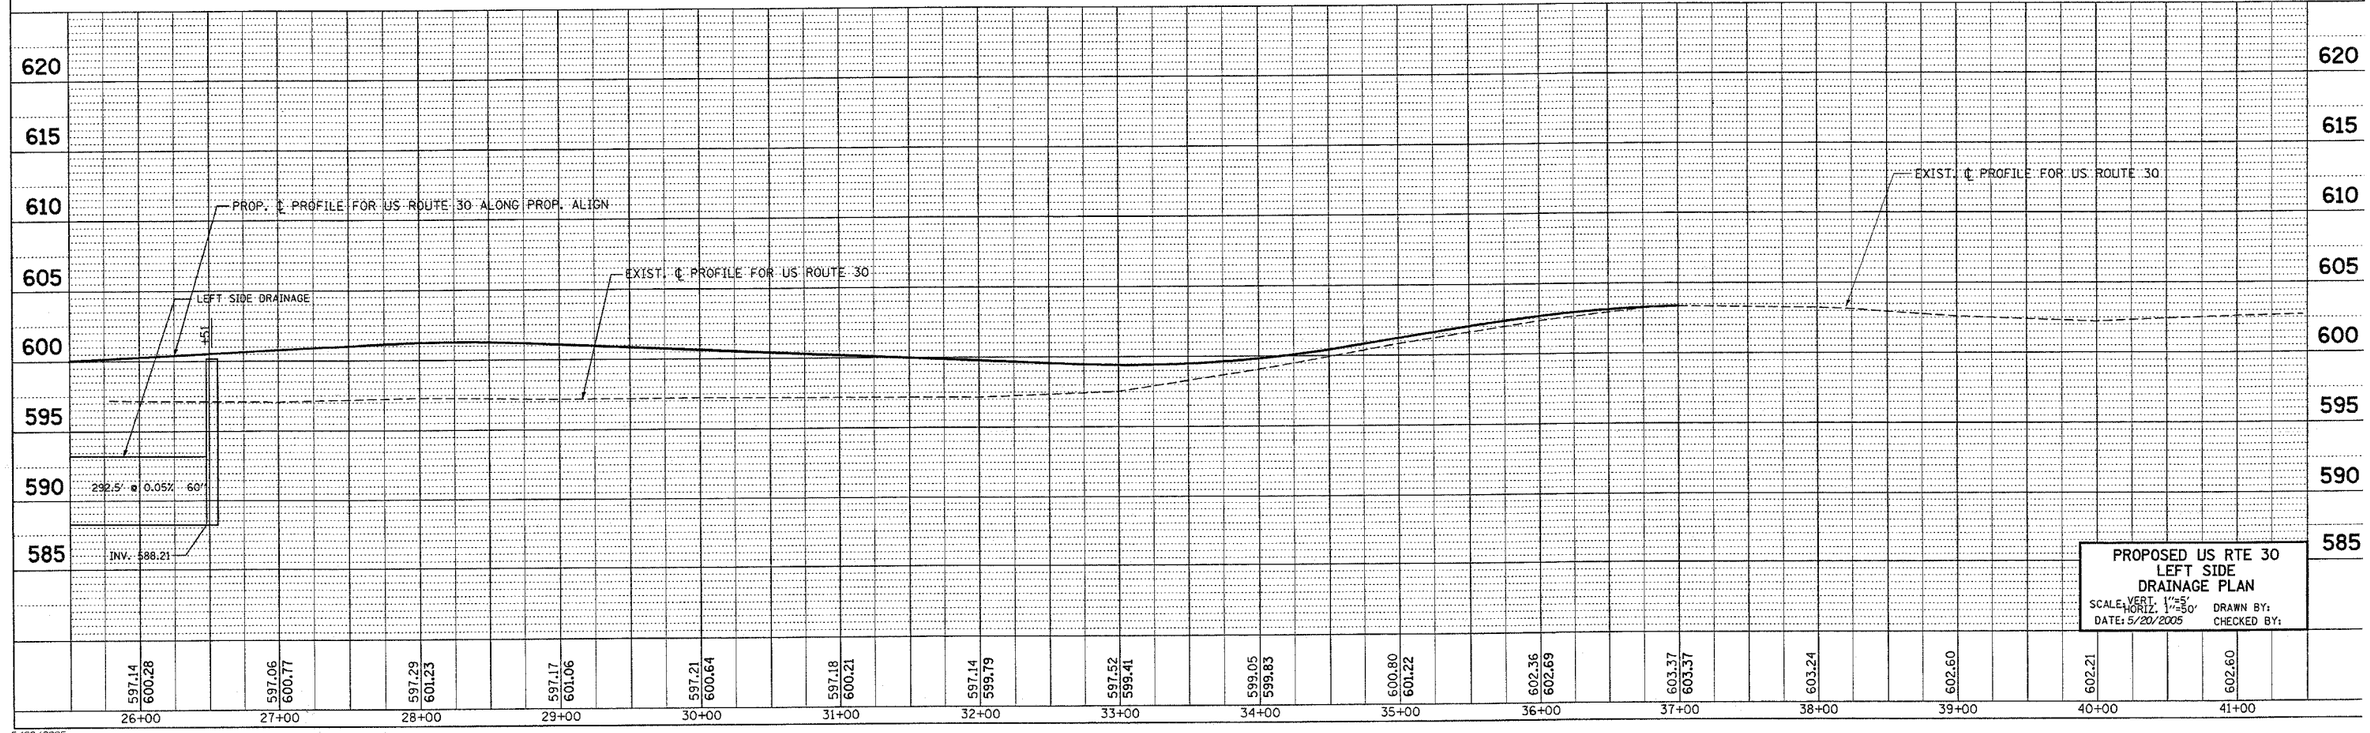


PROPOSED US RTE 30
LEFT SIDE
DRAINAGE PLAN

SCALE: VERT. 1"=5'
HORIZ. 1"=50'
DATE: 5/20/2005

DRAWN BY:
CHECKED BY:

5/20/2005
c:\projects\d14270\sh_rdwy.dgn
drivakasgn