PLOT DATE = 4/1/2005
FILE NAME = c:\projects\d142701\xs_us30_01_05sh-m32
PLOT SCALE = 10.0000 ' / IN.
REF NAME

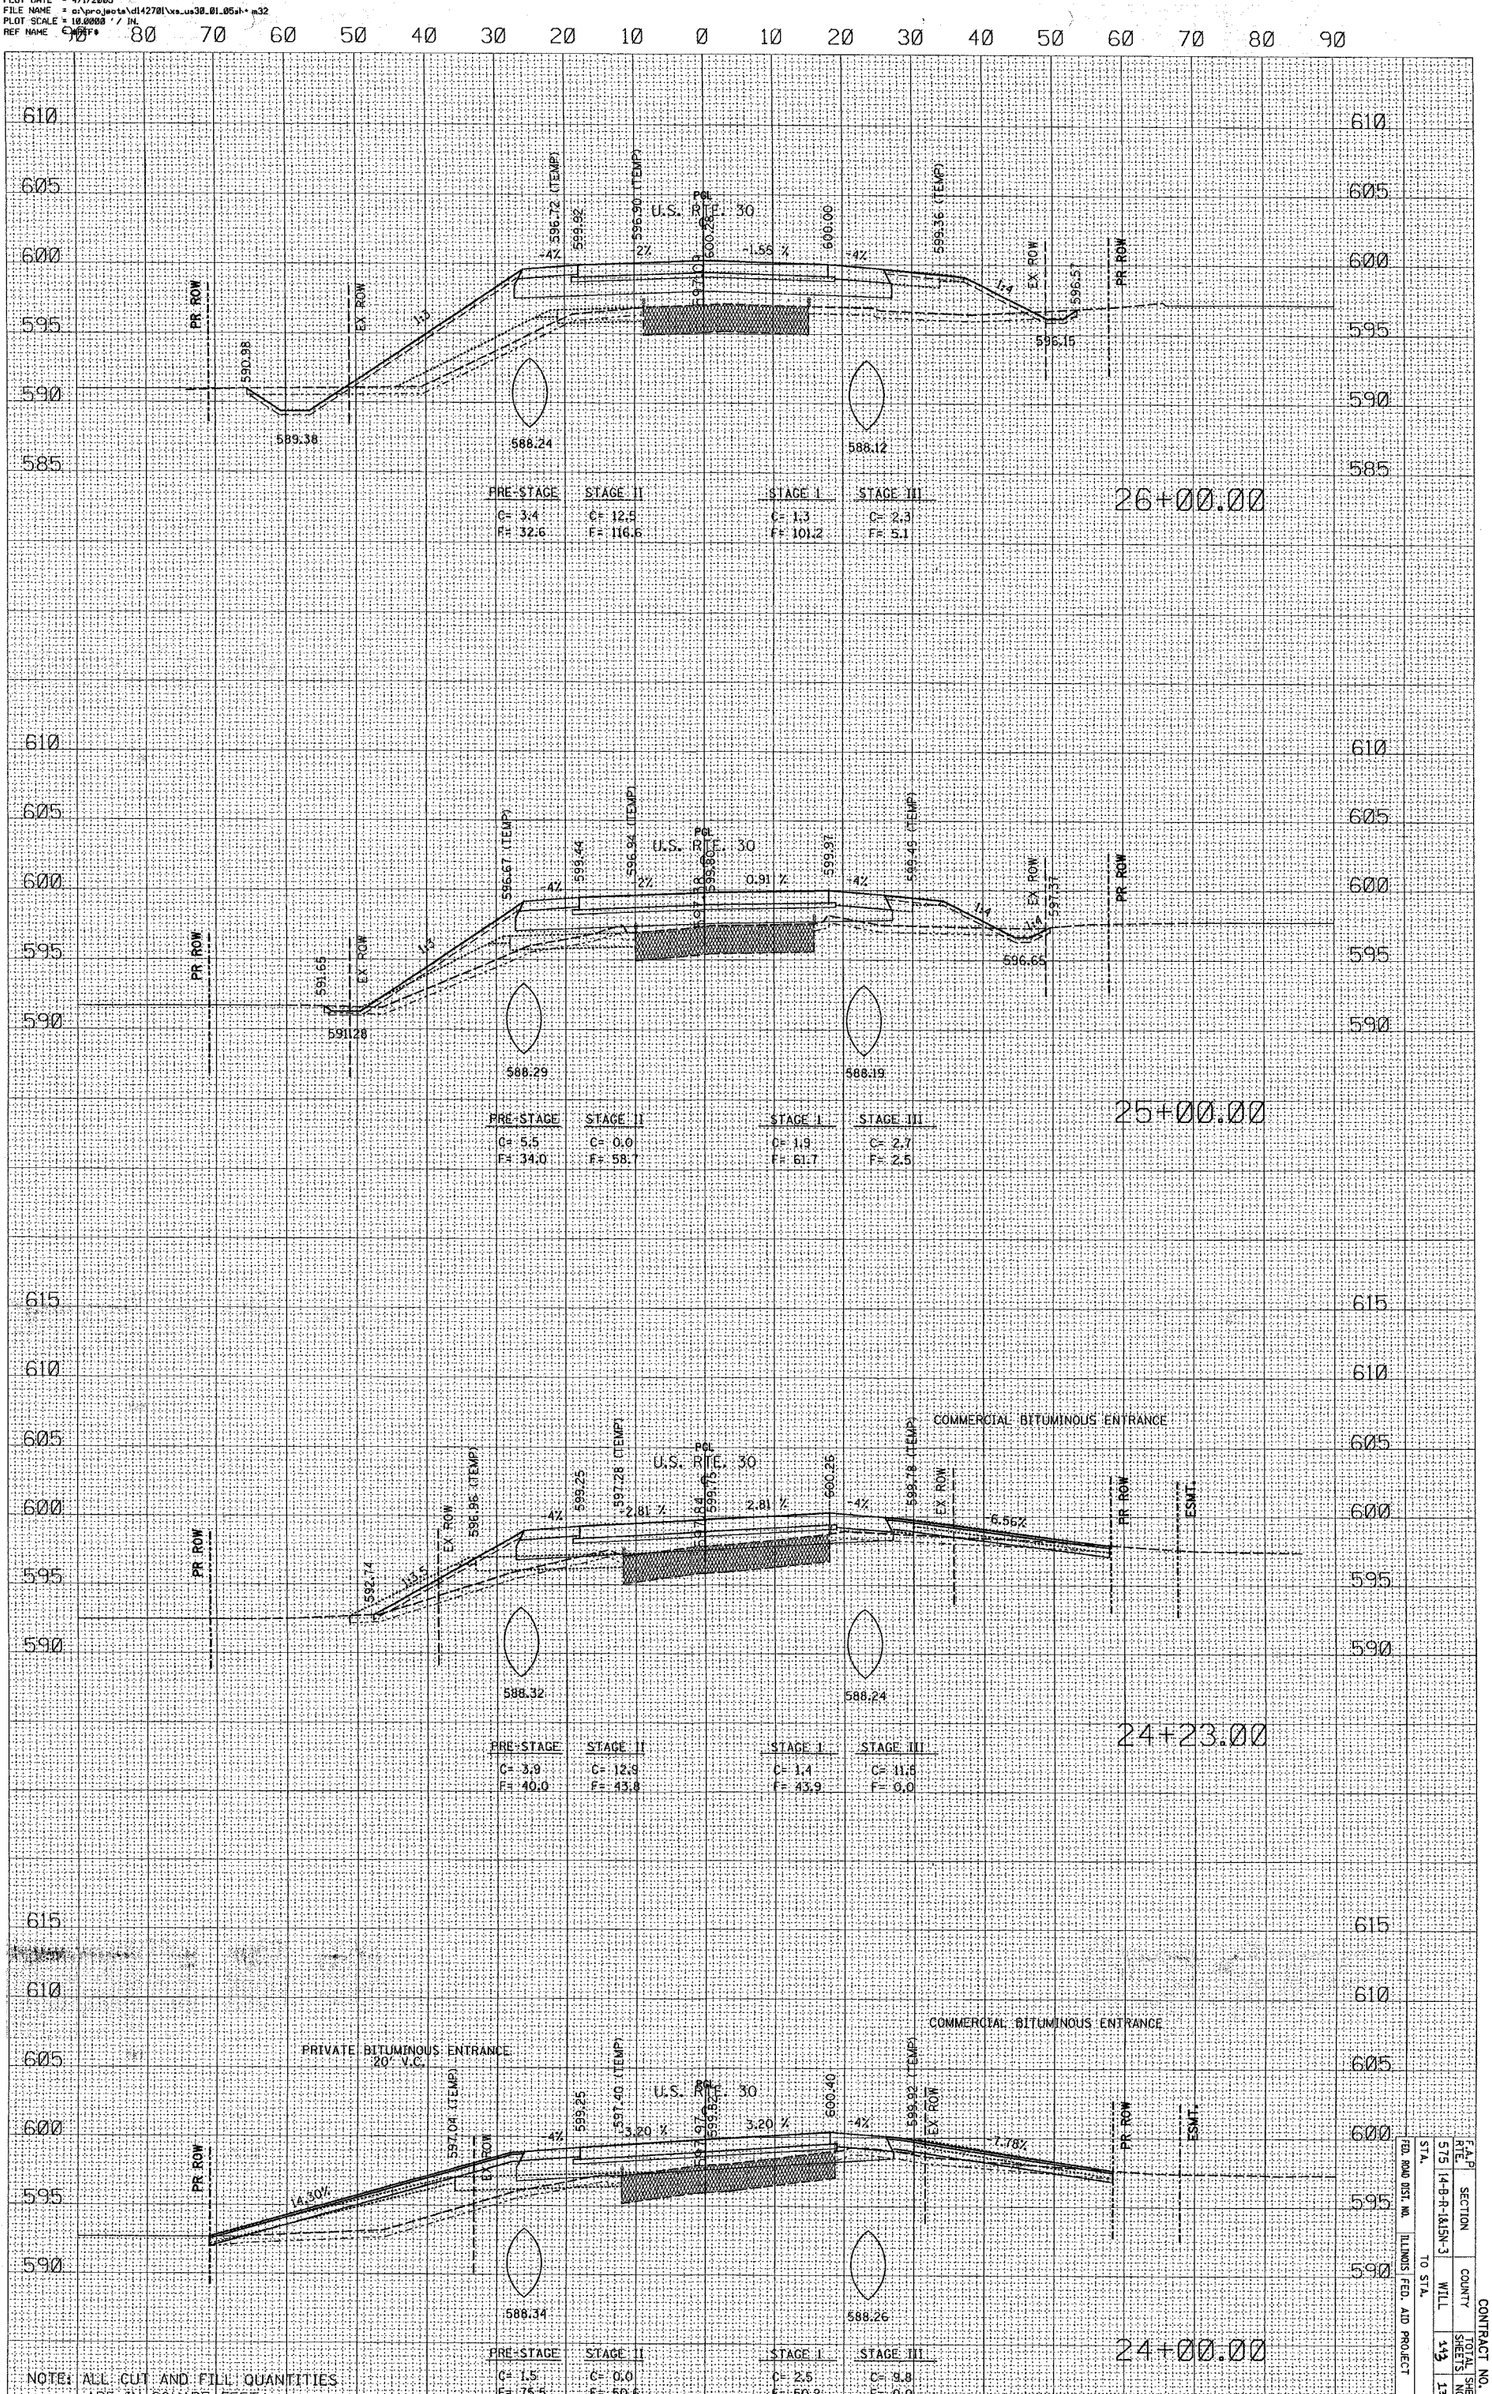

NOTE: ALL CUT AND FILL QUANTITIES ARE IN SQUARE FEET

F.A.P. RTE.	SECTION	COUNTY	TOTAL SHEETS	SHEET NO.
575	14-B-R-1&15N-3	WILL	143	134

STA. TO STA.
FED. ROAD DIST. NO. ILLINOIS FED. AID PROJECT

CONTRACT NO. 62098

12:25:46 04/01/2005