PLOT DATE = 4/1/2005
FILE NAME = o:\projects\d14270l\xs_us30_01_05sh\t_m32
PLOT SCALE = 10.0000 ' / IN.
REF NAME = 90FF8

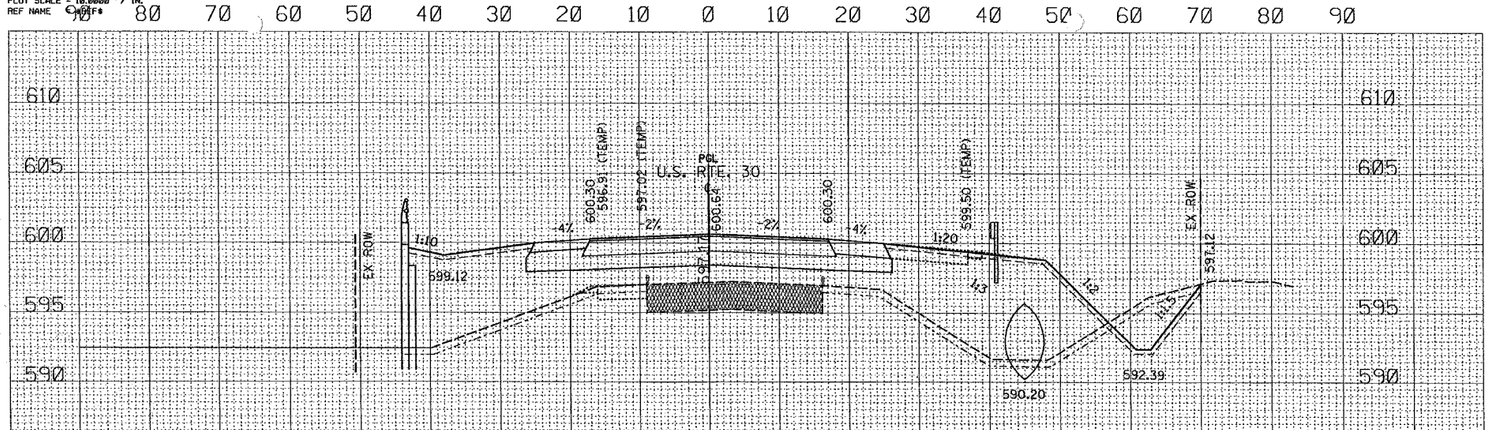

PRE-STAGE	STAGE II	STAGE I	STAGE III
C= 3.3	C= 0.0	C= 25.9	C= 0.0
F= 1.7	F= 164.75	F= 218.5	F= 7.4

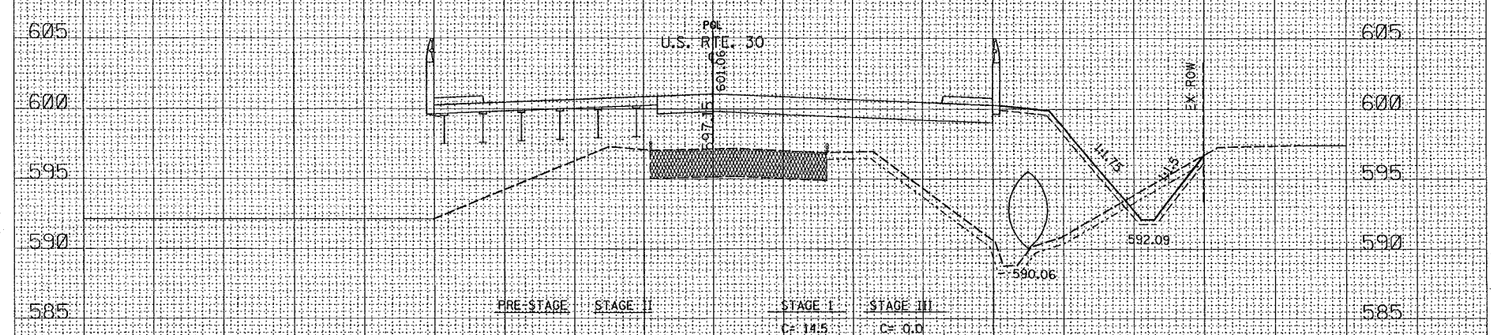

PRE-STAGE	STAGE II	STAGE I	STAGE III
		C= 14.5	C= 0.0
		F= 315.4	F= 0.0

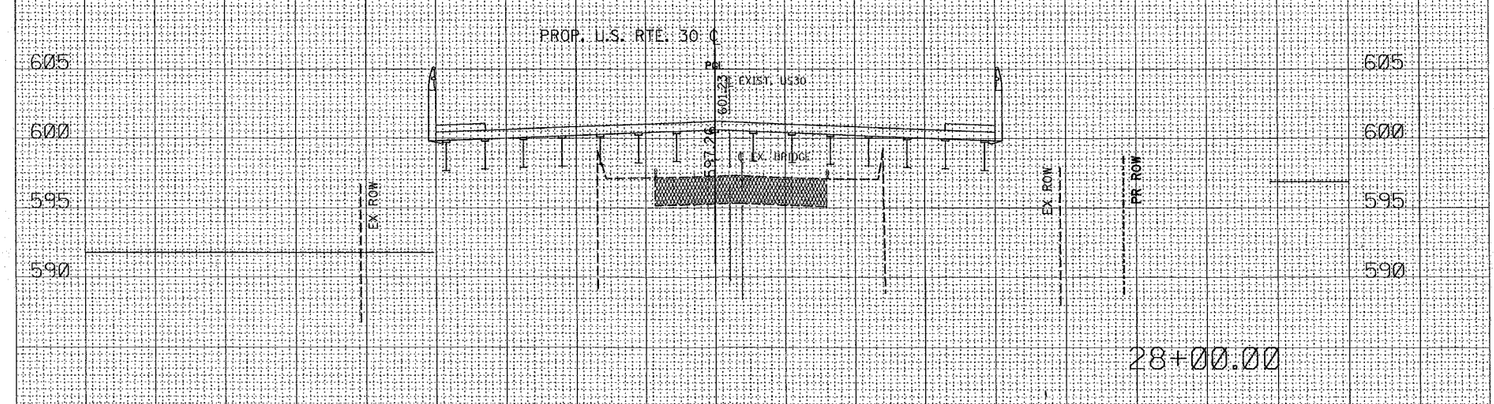

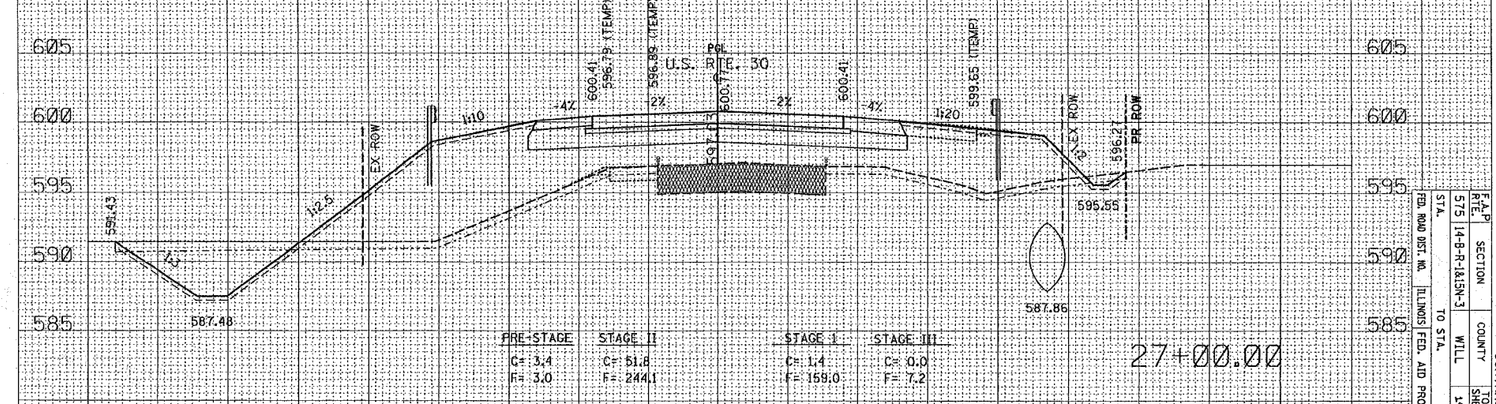

PRE-STAGE	STAGE II	STAGE I	STAGE III
C= 3.4	C= 51.8	C= 1.4	C= 0.0
F= 3.0	F= 244.1	F= 159.0	F= 7.2

NOTE: ALL CUT AND FILL QUANTITIES ARE IN SQUARE FEET

F.A.P. RTE.	SECTION	COUNTY	CONTRACT NO. 62098
575	(4-6-R-1&1SN-3	WILL	TOTAL SHEET NO. 135
FED. ROAD DIST. NO.	ILLINOIS FED. AID PROJECT		
STA.	TO STA.		

12:36 04/01/2005