62300 • (1818, ETC. 2324.6-1P)R-8

F.A.I. RTE.	SECTION	COUNTY	TOTAL SHEETS	SHEET NO.
94/90	*	COOK	556	530

STA. 160 TO STA.

FED. ROAD DIST. NO. | ILLINOIS | FED. AID PROJECT

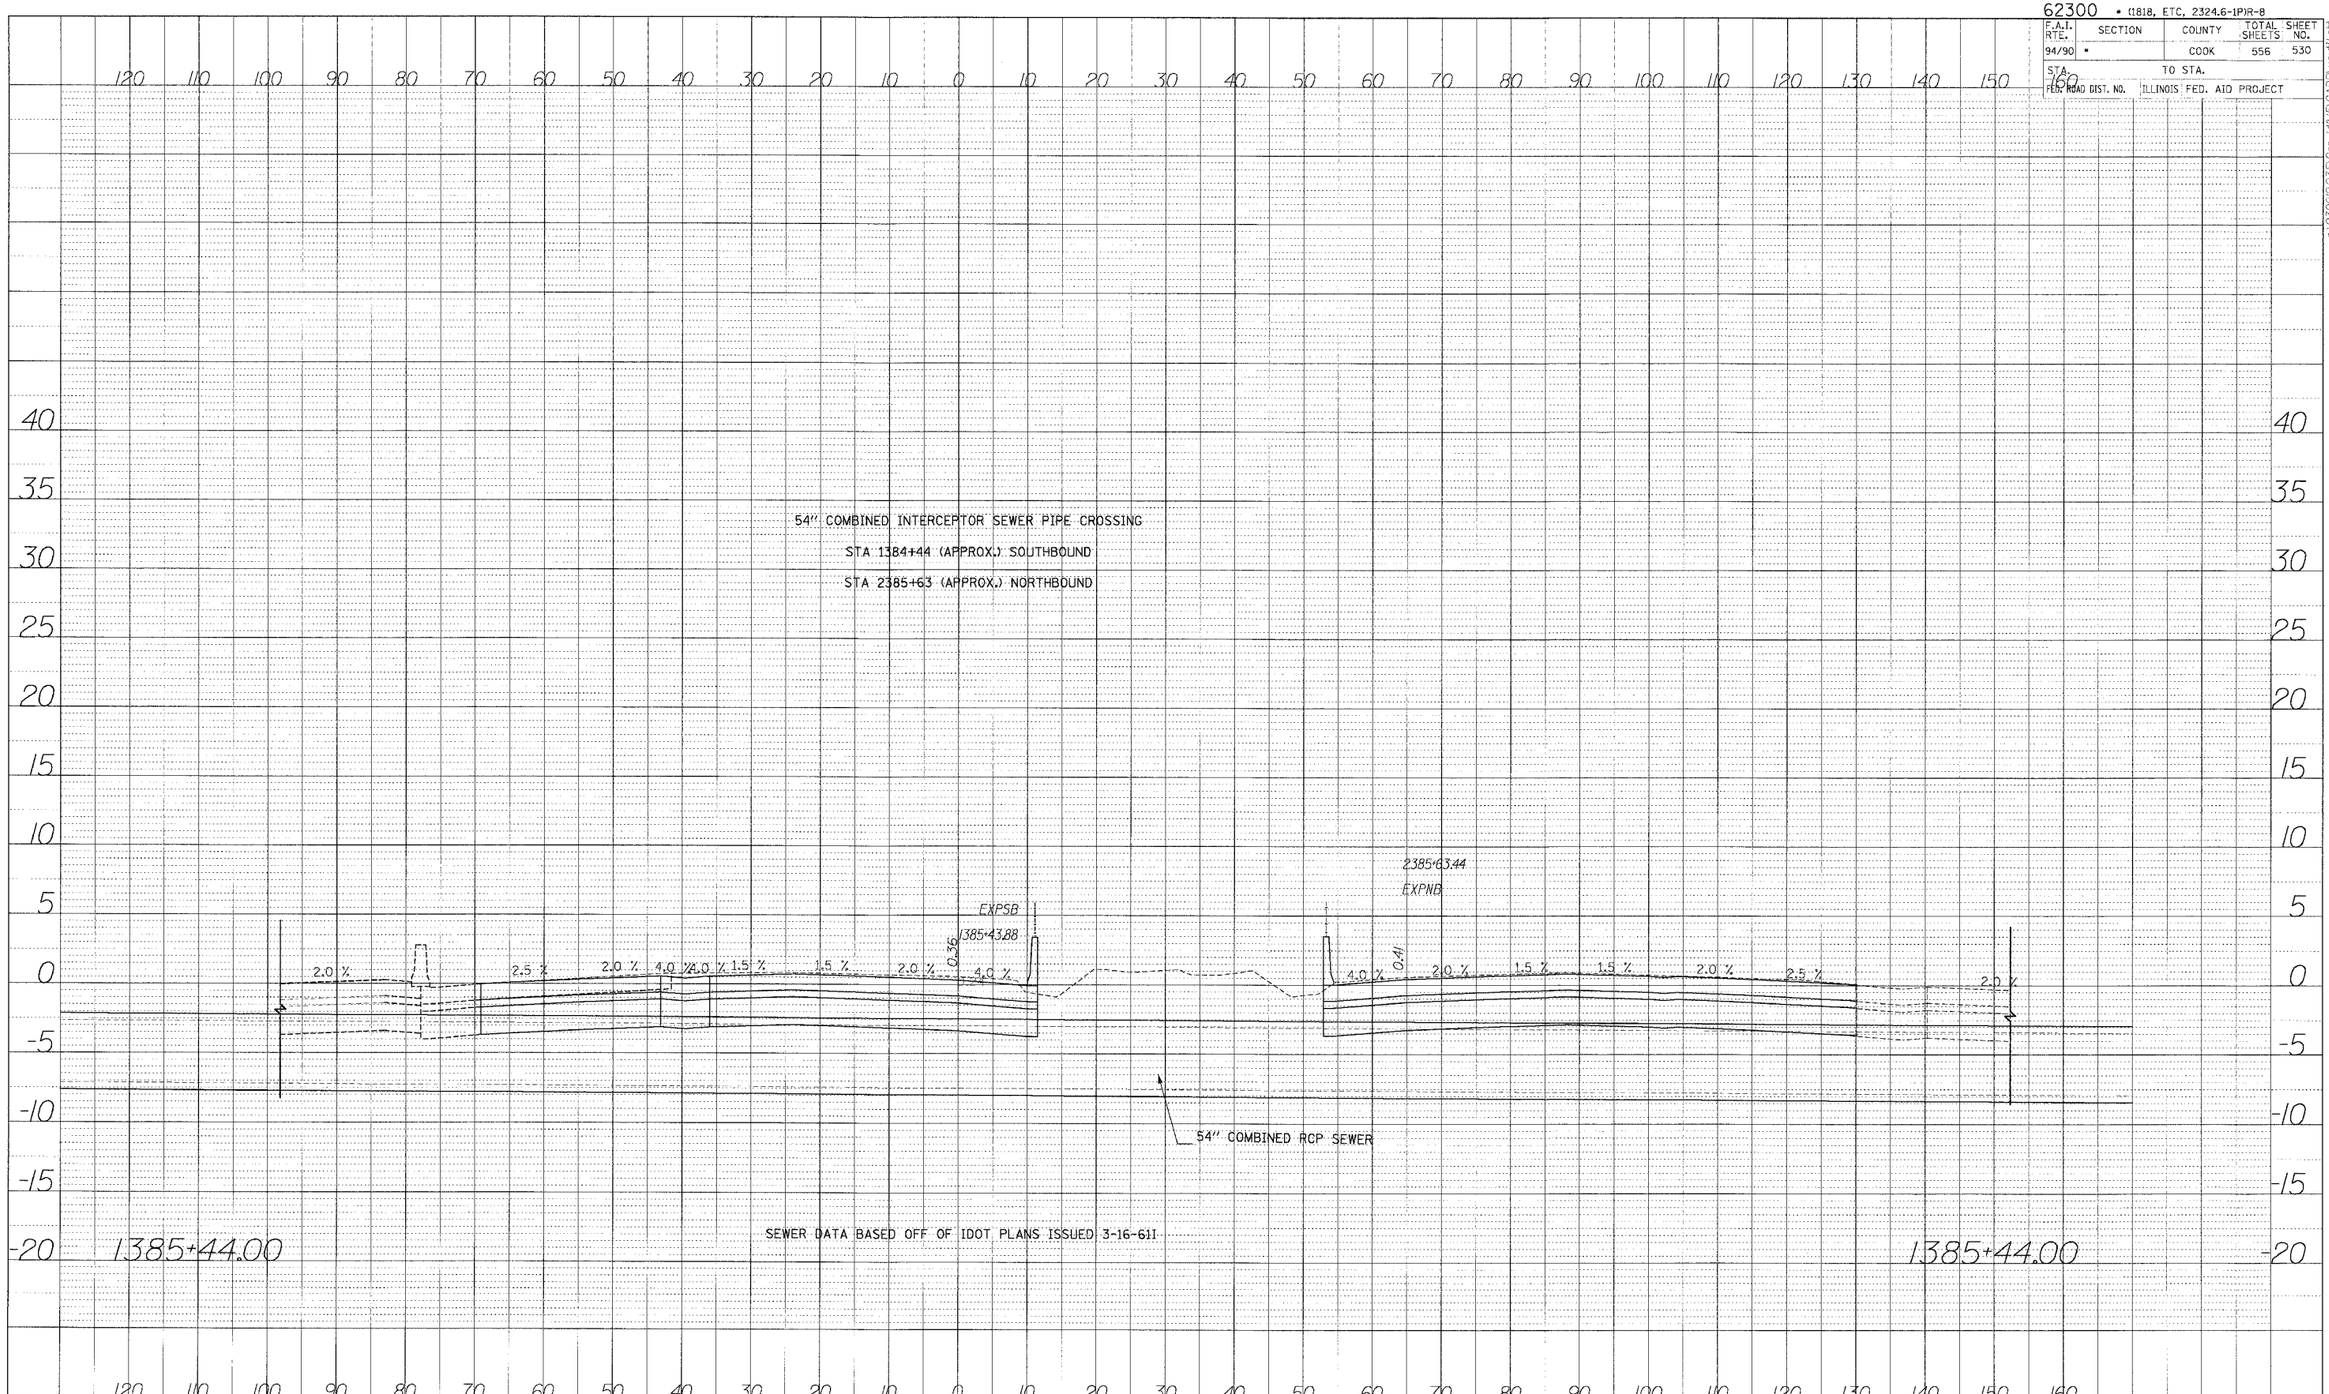

PROFILE SURVEYED / PLOTTED / GRADES CHECKED / BLK. NOTED / STRUCTURE NOTATIONS CHKD
NOTE BOOK NO. BY DATE

Edwards AND Kelcey
ONE NORTH FRANKLIN
CHICAGO, IL 60606
PHONE: (312) 251-3000
FAX: (312) 251-3015
WEB: WWW.EKCORP.COM

10' 0 10' 20' HORIZONTAL SCALE

5' 0 5' 10' VERTICAL SCALE

STA.

p:\030019.035\Con 14&15\CADD\xsdtl1.sht