F.A.I.	SECTION	COUNTY	TOTAL SHEETS	SHEET NO.
94/90	*	COOK	598	206
STA.		TO STA.		
FED. ROAD DIST. NO.	ILLINOIS	FED. AID PROJECT		

62302 * (1818, ETC, 2324.6-1P)R-9

EXISTING CONDITIONS & REMOVALS

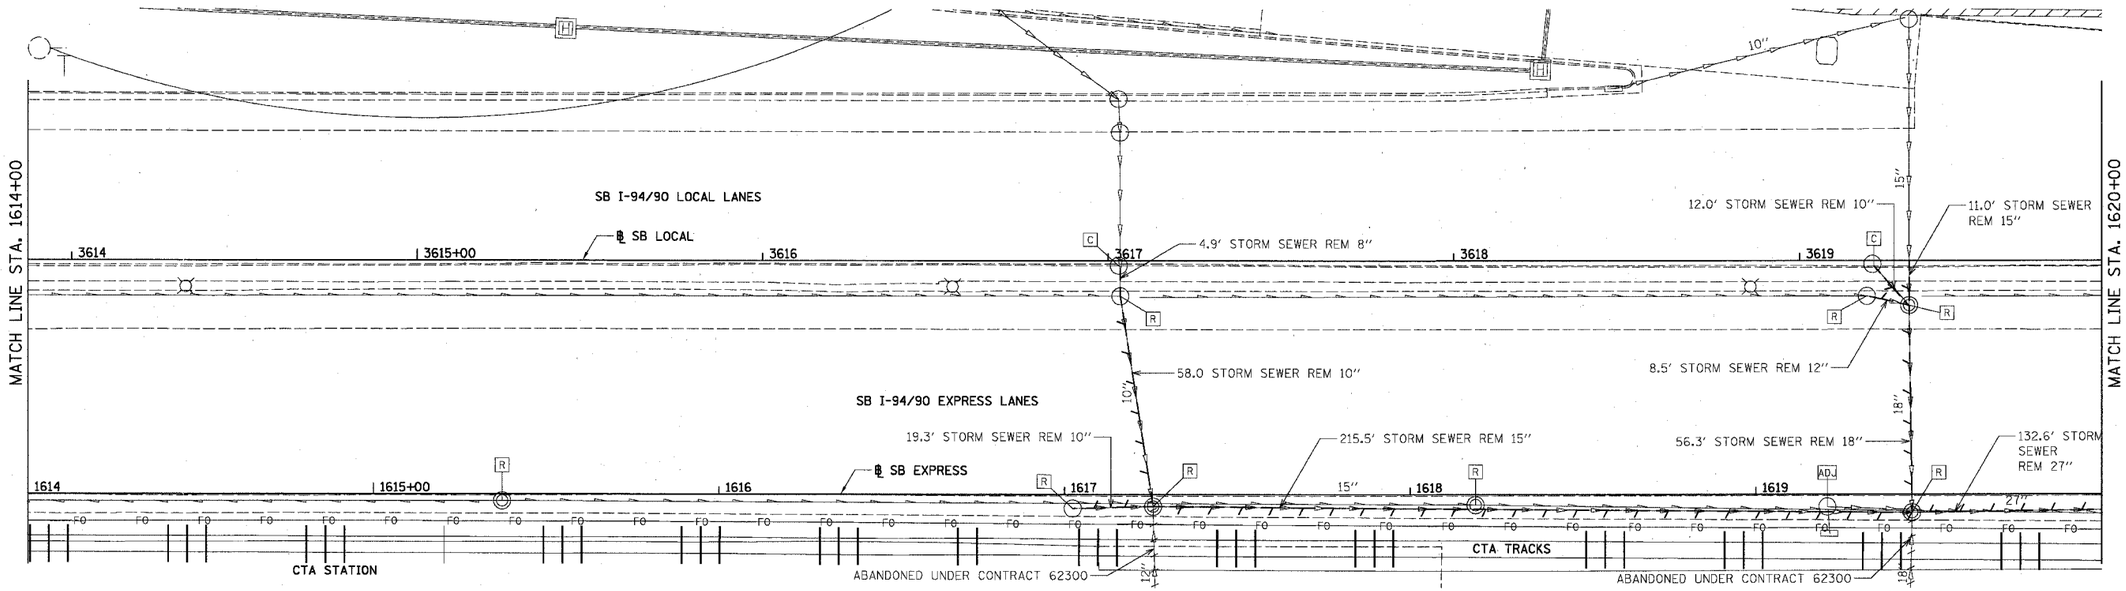

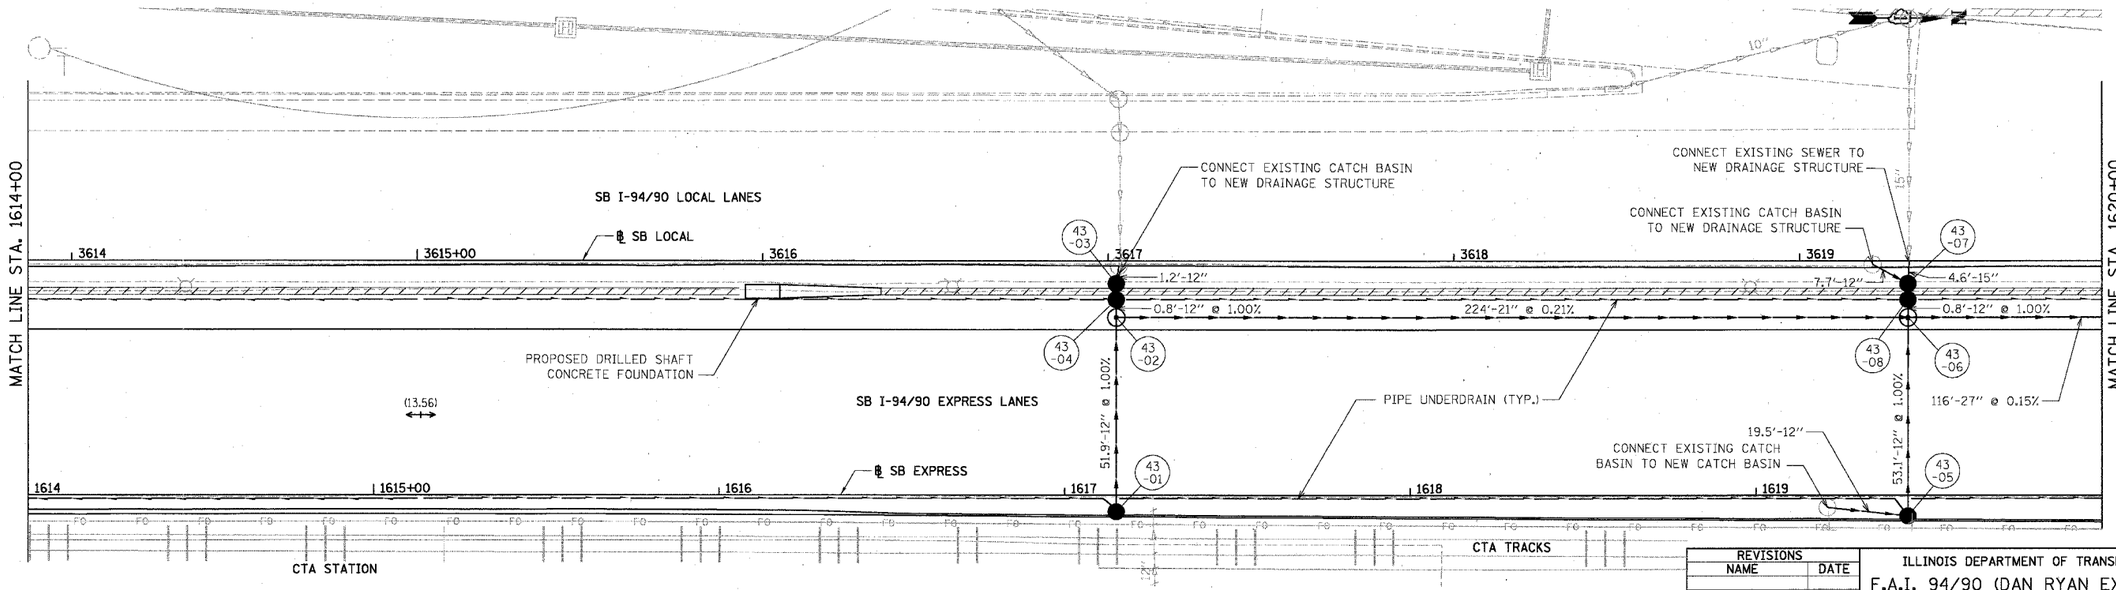

DU-43

REVISIONS	
NAME	DATE

ILLINOIS DEPARTMENT OF TRANSPORTATION

F.A.I. 94/90 (DAN RYAN EXPRESSWAY)

31ST STREET TO 71ST STREET
SB EXPRESS LANE RECONSTRUCTION
DRAINAGE AND UTILITIES PLAN
SOUTHBOUND STA. 1614+00 TO STA. 1620+00

SCALE: 1"=20' DRAWN BY: OC
DATE: 07/07/05 CHECKED BY: DDM

20 0 20 40 60 80 100
SCALE IN FEET

PROPOSED CONDITIONS

BOWMAN, BARRETT & ASSOCIATES INC.
CONSULTING ENGINEERS
Chicago, Illinois
312.228.0100
www.bbandainc.com

06/29/2005 12:19:21 PM