F.A.U. RTE.	SECTION	COUNTY	TOTAL SHEETS	SHEET NO.
1587	2004-042 RS	COOK	25	13
STA. 27+00	TO STA. 40+00			
FED. ROAD DIST. NO. 1	ILLINOIS	FED. AID PROJECT		

CONTRACT NO. 62677

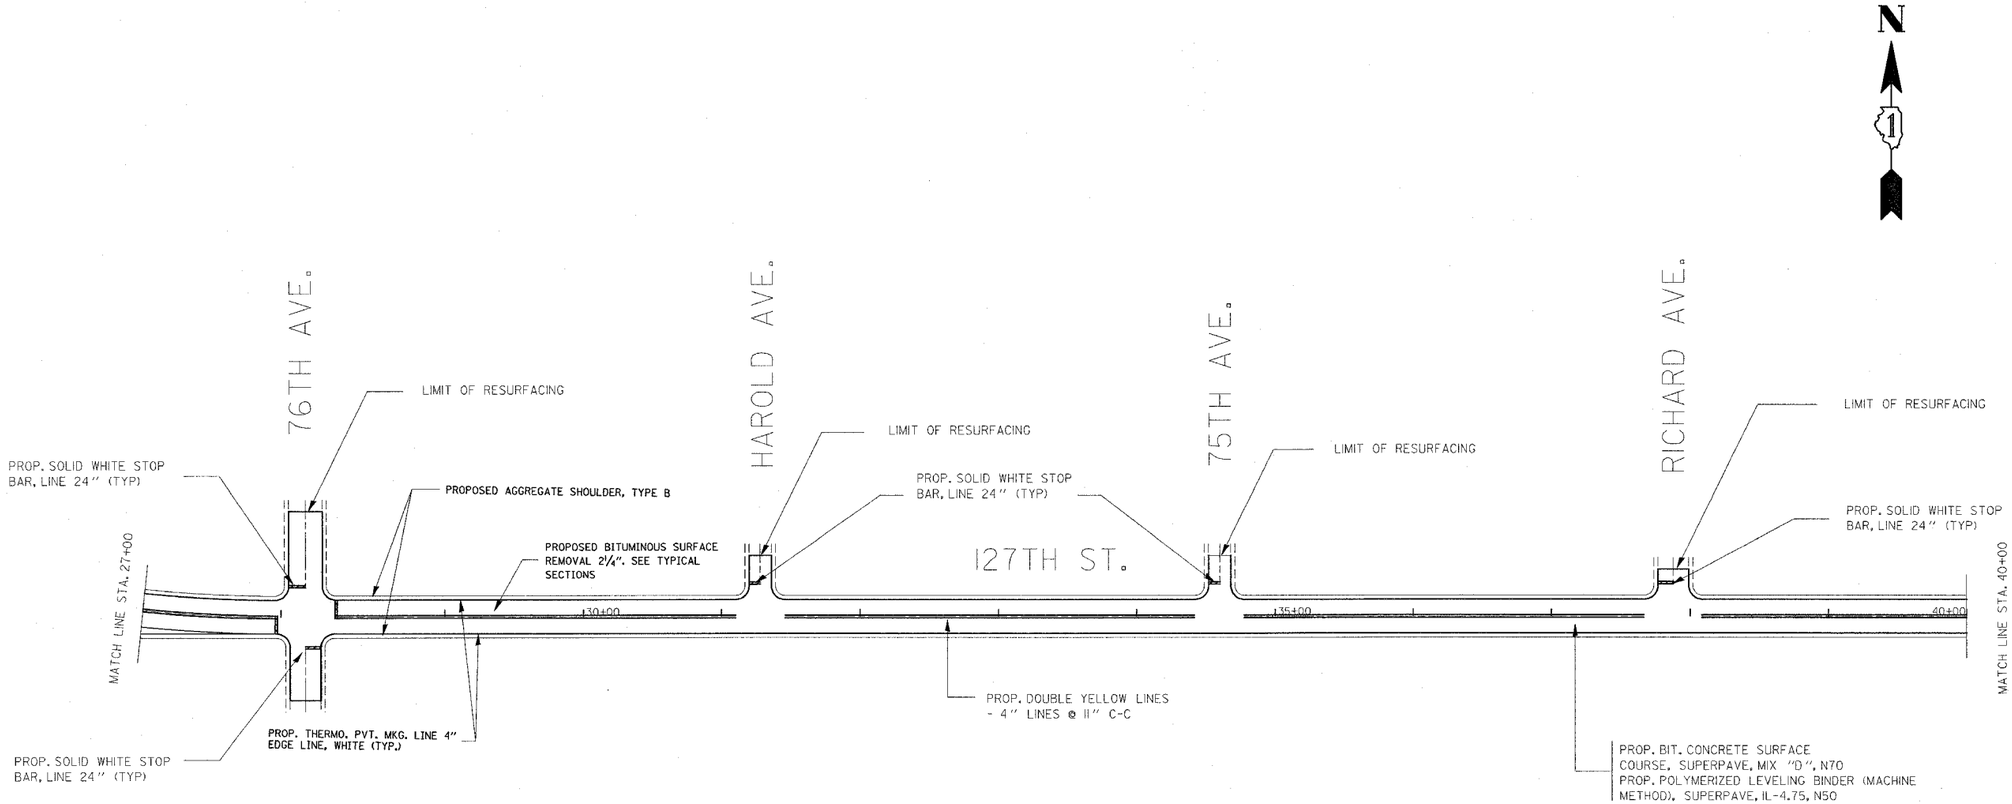

REVISIONS NAME	DATE

ILLINOIS DEPARTMENT OF TRANSPORTATION

LOCATION #2
123RD ST./127TH ST.
EXISTING AND PROPOSED ROADWAY PLAN

SCALE: VERT. 1"=50'
HORIZ.
DATE

DRAWN BY HMO
CHECKED BY IR

\\projects\1105004\1105004ea.dgn 3/31/2005 8:36:28 AM User=hmoh