62885

FAI	SECTION	COUNTY	TOTAL SHEETS	SHEET NO.
55	2004-119 GRR	WILL	15	1

D-91-075-05

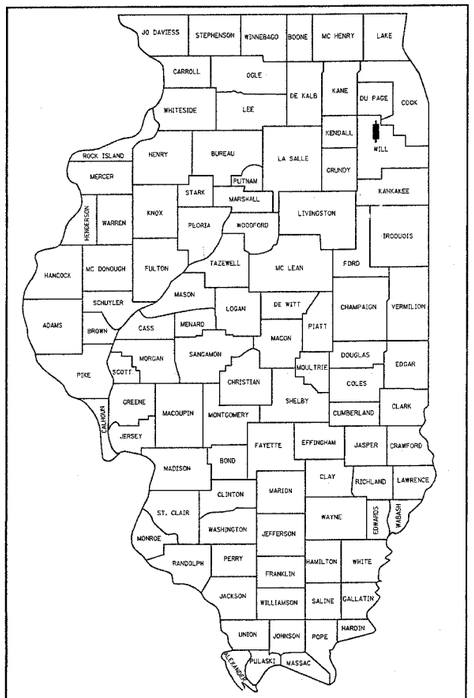

LOCATION OF SECTION INDICATED THUS:-

FOR INDEX OF SHEETS, SEE SHEET NO. 2

THE IMPROVEMENT IS LOCATED IN THE CITY OF ROMEOVILLE IN WILL COUNTY

STATE OF ILLINOIS
DEPARTMENT OF TRANSPORTATION
DIVISION OF HIGHWAYS

PLANS FOR PROPOSED HIGHWAY

FAI RTE. 55 : (INTERSTATE 55)
SOUTH OF IL 126 TO RENWICK ROAD
SECTION: 2004-119 GRR
GUARDRAIL INSTALLATION
WILL COUNTY
C-91-075-05
PROJECT: HS-055-6(215)258

IMPROVEMENT ENDS STA. 600+30

STATION EQUATION
STA. 1540+00 BK=
STA. 540+00 AHD

IMPROVEMENT BEGINS STA. 1475+84

R 9 E

T 35 N

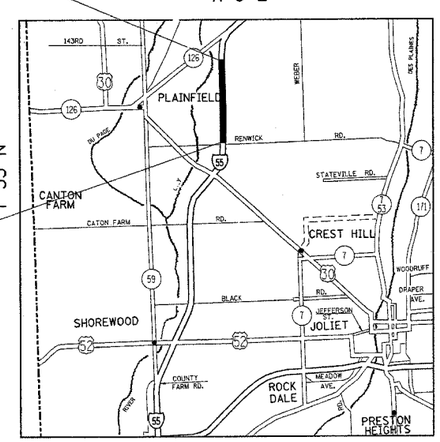

TROY TOWNSHIP

N

TRAFFIC DATA

2001 ADT = 69400

POSTED SPEED LIMIT= 65 MPH

100' 200' 300' — 1"= 100'
0 10' 20' 30' — 1"= 10'
0 50' 100' — 1"= 50'
0 50' 100' — 1"= 40'
0 50' 100' — 1"= 30'
0 50' 100' — 1"= 20'

FULL SIZE PLANS HAVE BEEN PREPARED USING STANDARD ENGINEERING SCALES. REDUCED SIZED PLANS WILL NOT CONFORM TO STANDARD SCALES. IN MAKING MEASUREMENTS ON REDUCED PLANS, THE ABOVE SCALES MAY BE USED.

J.U.L.I.E.
JOINT UTILITY LOCATION INFORMATION FOR EXCAVATION
1-800-892-0123

GROSS AND NET LENGTH OF IMPROVEMENT = 12,446 LINEAL FEET = 2.36 MILES

STATE OF ILLINOIS
DEPARTMENT OF TRANSPORTATION
DIVISION OF HIGHWAYS

SUBMITTED April 12, 20 05
Dina O'Keefe
DEPUTY DIRECTOR OF HIGHWAYS, REGION ENGINEER

July 1, 20 05
Mike Nine
ENGINEER OF DESIGN AND ENVIRONMENT

July 1, 20 05
Victor Modeer
DIRECTOR OF HIGHWAYS, CHIEF ENGINEER

PRINTED BY THE AUTHORITY OF THE STATE OF ILLINOIS

DISTRICT ONE DESIGN PLAN PREPARATION ENGINEER:
KEN ENG/ISSAM RAYYAN (847) 705-4240

CONTRACT NO. 62885

4/12/2005
c:$projects$d107405$sht_all.m32

: 09:43:27 04/12/2005