CONTRACT NO. 62929

F.A.I. RTE.	SECTION	COUNTY	TOTAL SHEETS	SHEET NO.
94	2005-011	COOK	40	32
STA.	TO STA.			
FED. ROAD DIST. NO.	ILLINOIS	FED. AID PROJECT		

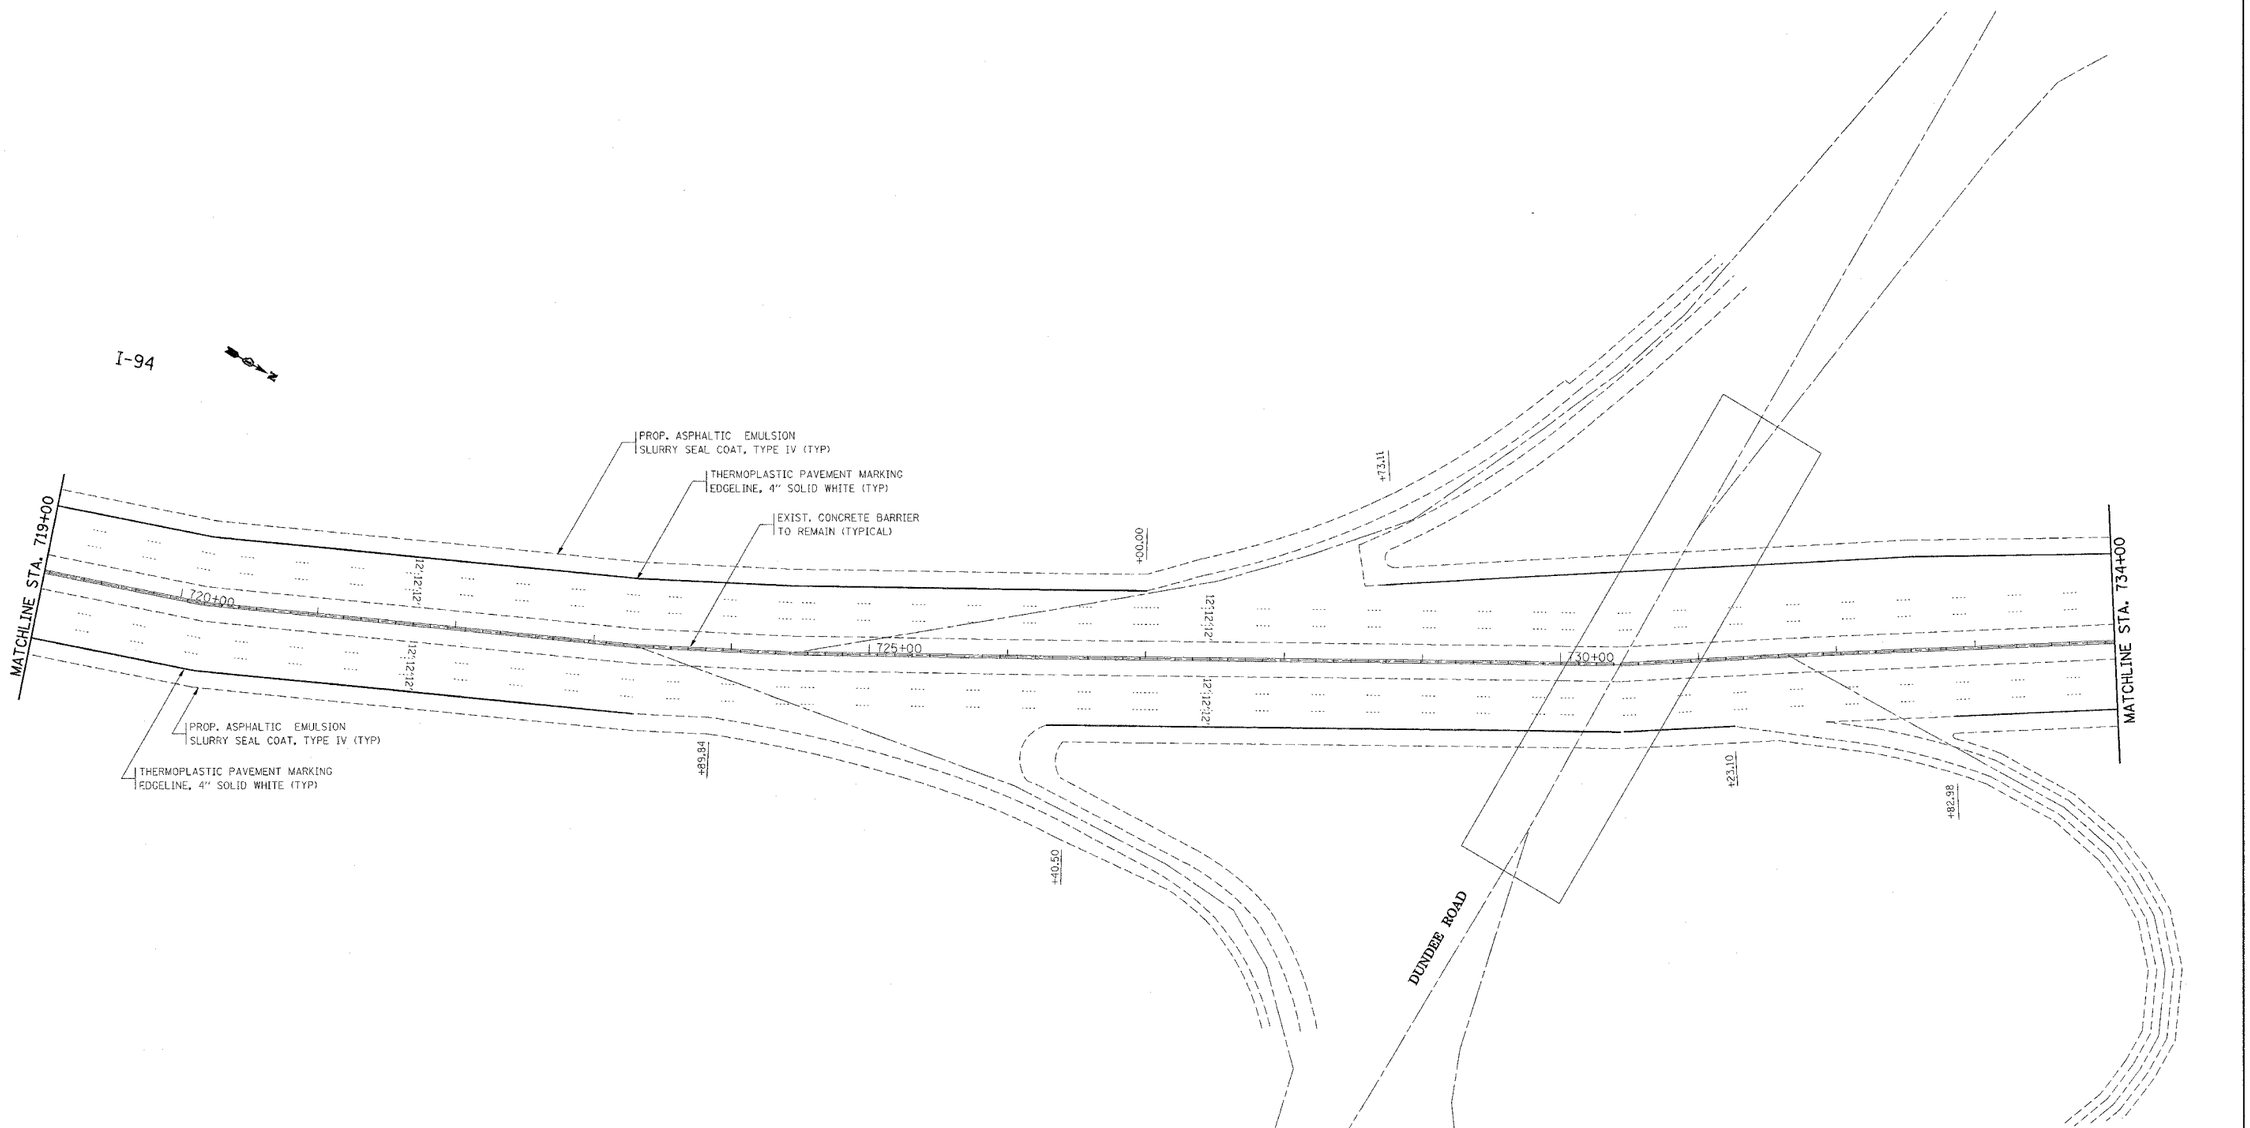

REVISIONS	
NAME	DATE

ILLINOIS DEPARTMENT OF TRANSPORTATION

ROADWAY PLAN
I-94
LAWRENCE AVE TO LAKE-COOK RD.

SCALE: VERT. 1"=50'
HORIZ.
DATE 6/8/2005

DRAWN BY
CHECKED BY

PLOT DATE = 6/8/2005
FILE NAME = c:\pwworking\d61\d0185\sh_design.dgn
PLOT SCALE = 50.0000 ' / IN.
USER NAME = galbomb