CONTRACT NO. 62938

F.A.P. RTE.	SECTION	COUNTY	TOTAL SHEETS	SHEET NO.
341	2005-015 RS	COOK	18	6
STA. 30+76		TO STA.41+66		
FED. ROAD DIST. NO. 1	ILLINOIS	FED. AID PROJECT		

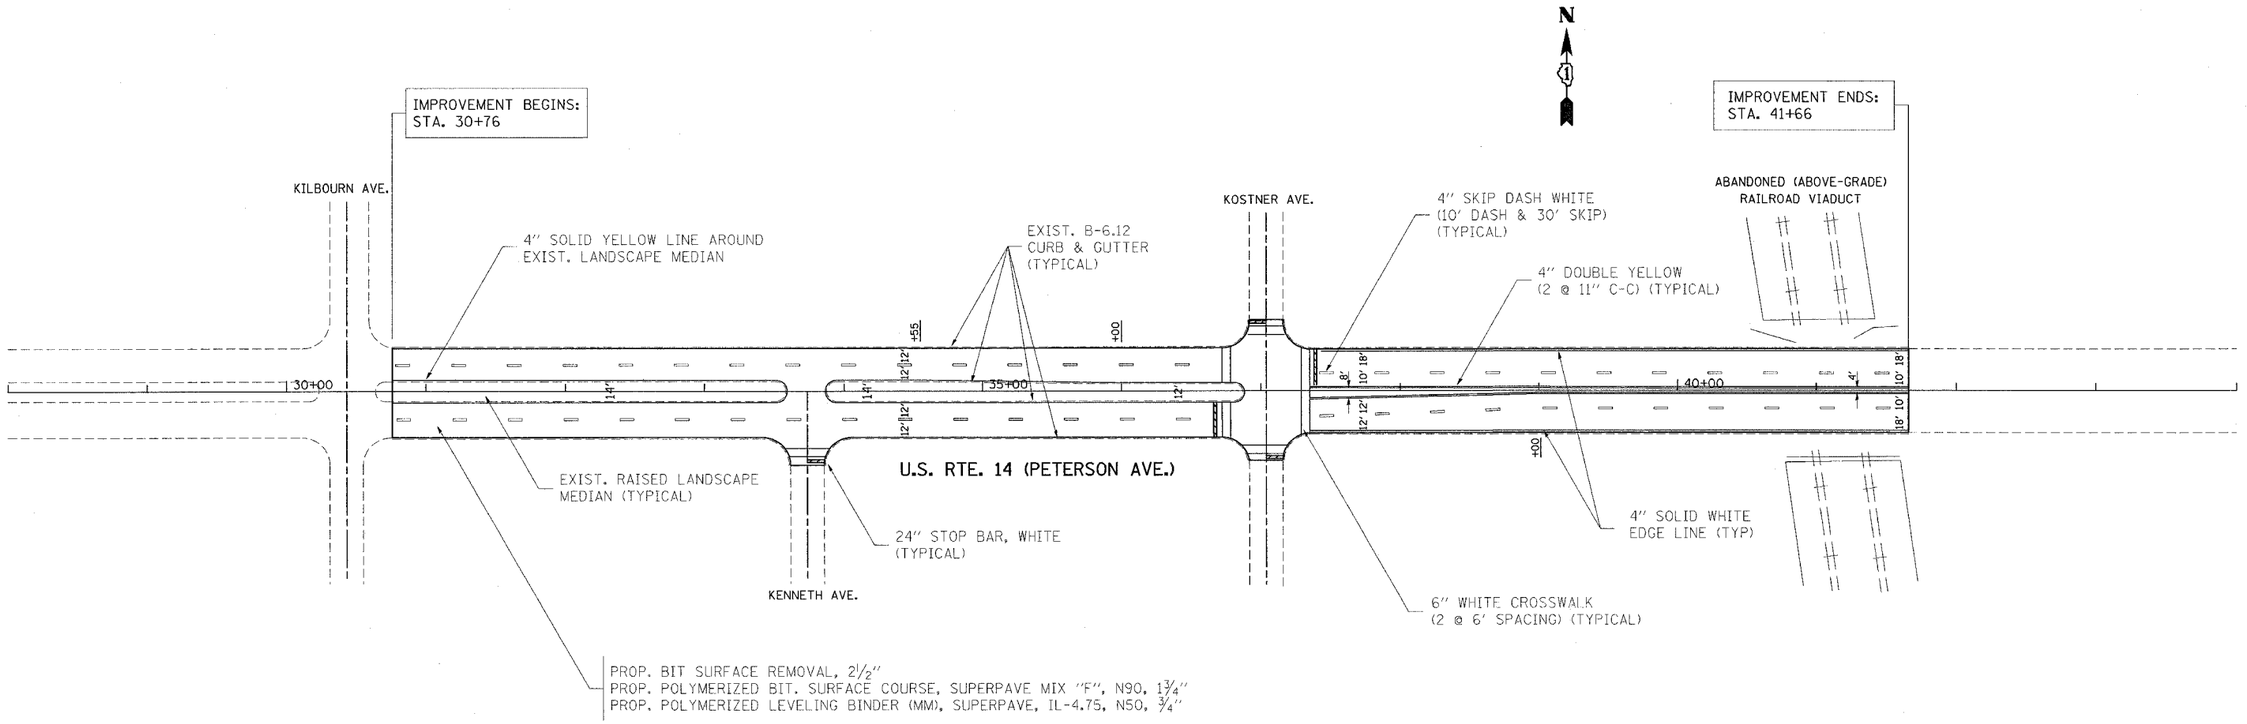

REVISIONS	
NAME	DATE

ILLINOIS DEPARTMENT OF TRANSPORTATION

ROADWAY AND PAVEMENT
MARKING PLANS

SCALE: VERT. HORIZ. 1"=50'

DATE

DRAWN BY

CHECKED BY

PLOT DATE = 6/4/2005
FILE NAME = c:\projects\d117705\d117705sa.m32
PLOT SCALE = 50.0000 ' / IN.
USER NAME = wilgreendp

: 05:56:59 06/04/2005