CONTRACT NO. 6656

| F.A.I. RTE. | SECTION | COUNTY | TOTAL SHEETS | SHEET NO. |
|---|---|---|---|---|
| 39 | 150-4I | LaSalle | 33 | 33 |

STA. 889+00.00 TO STA. 893+00.00

FED. ROAD DIST. NO. _ ILLINOIS | FED. AID PROJECT

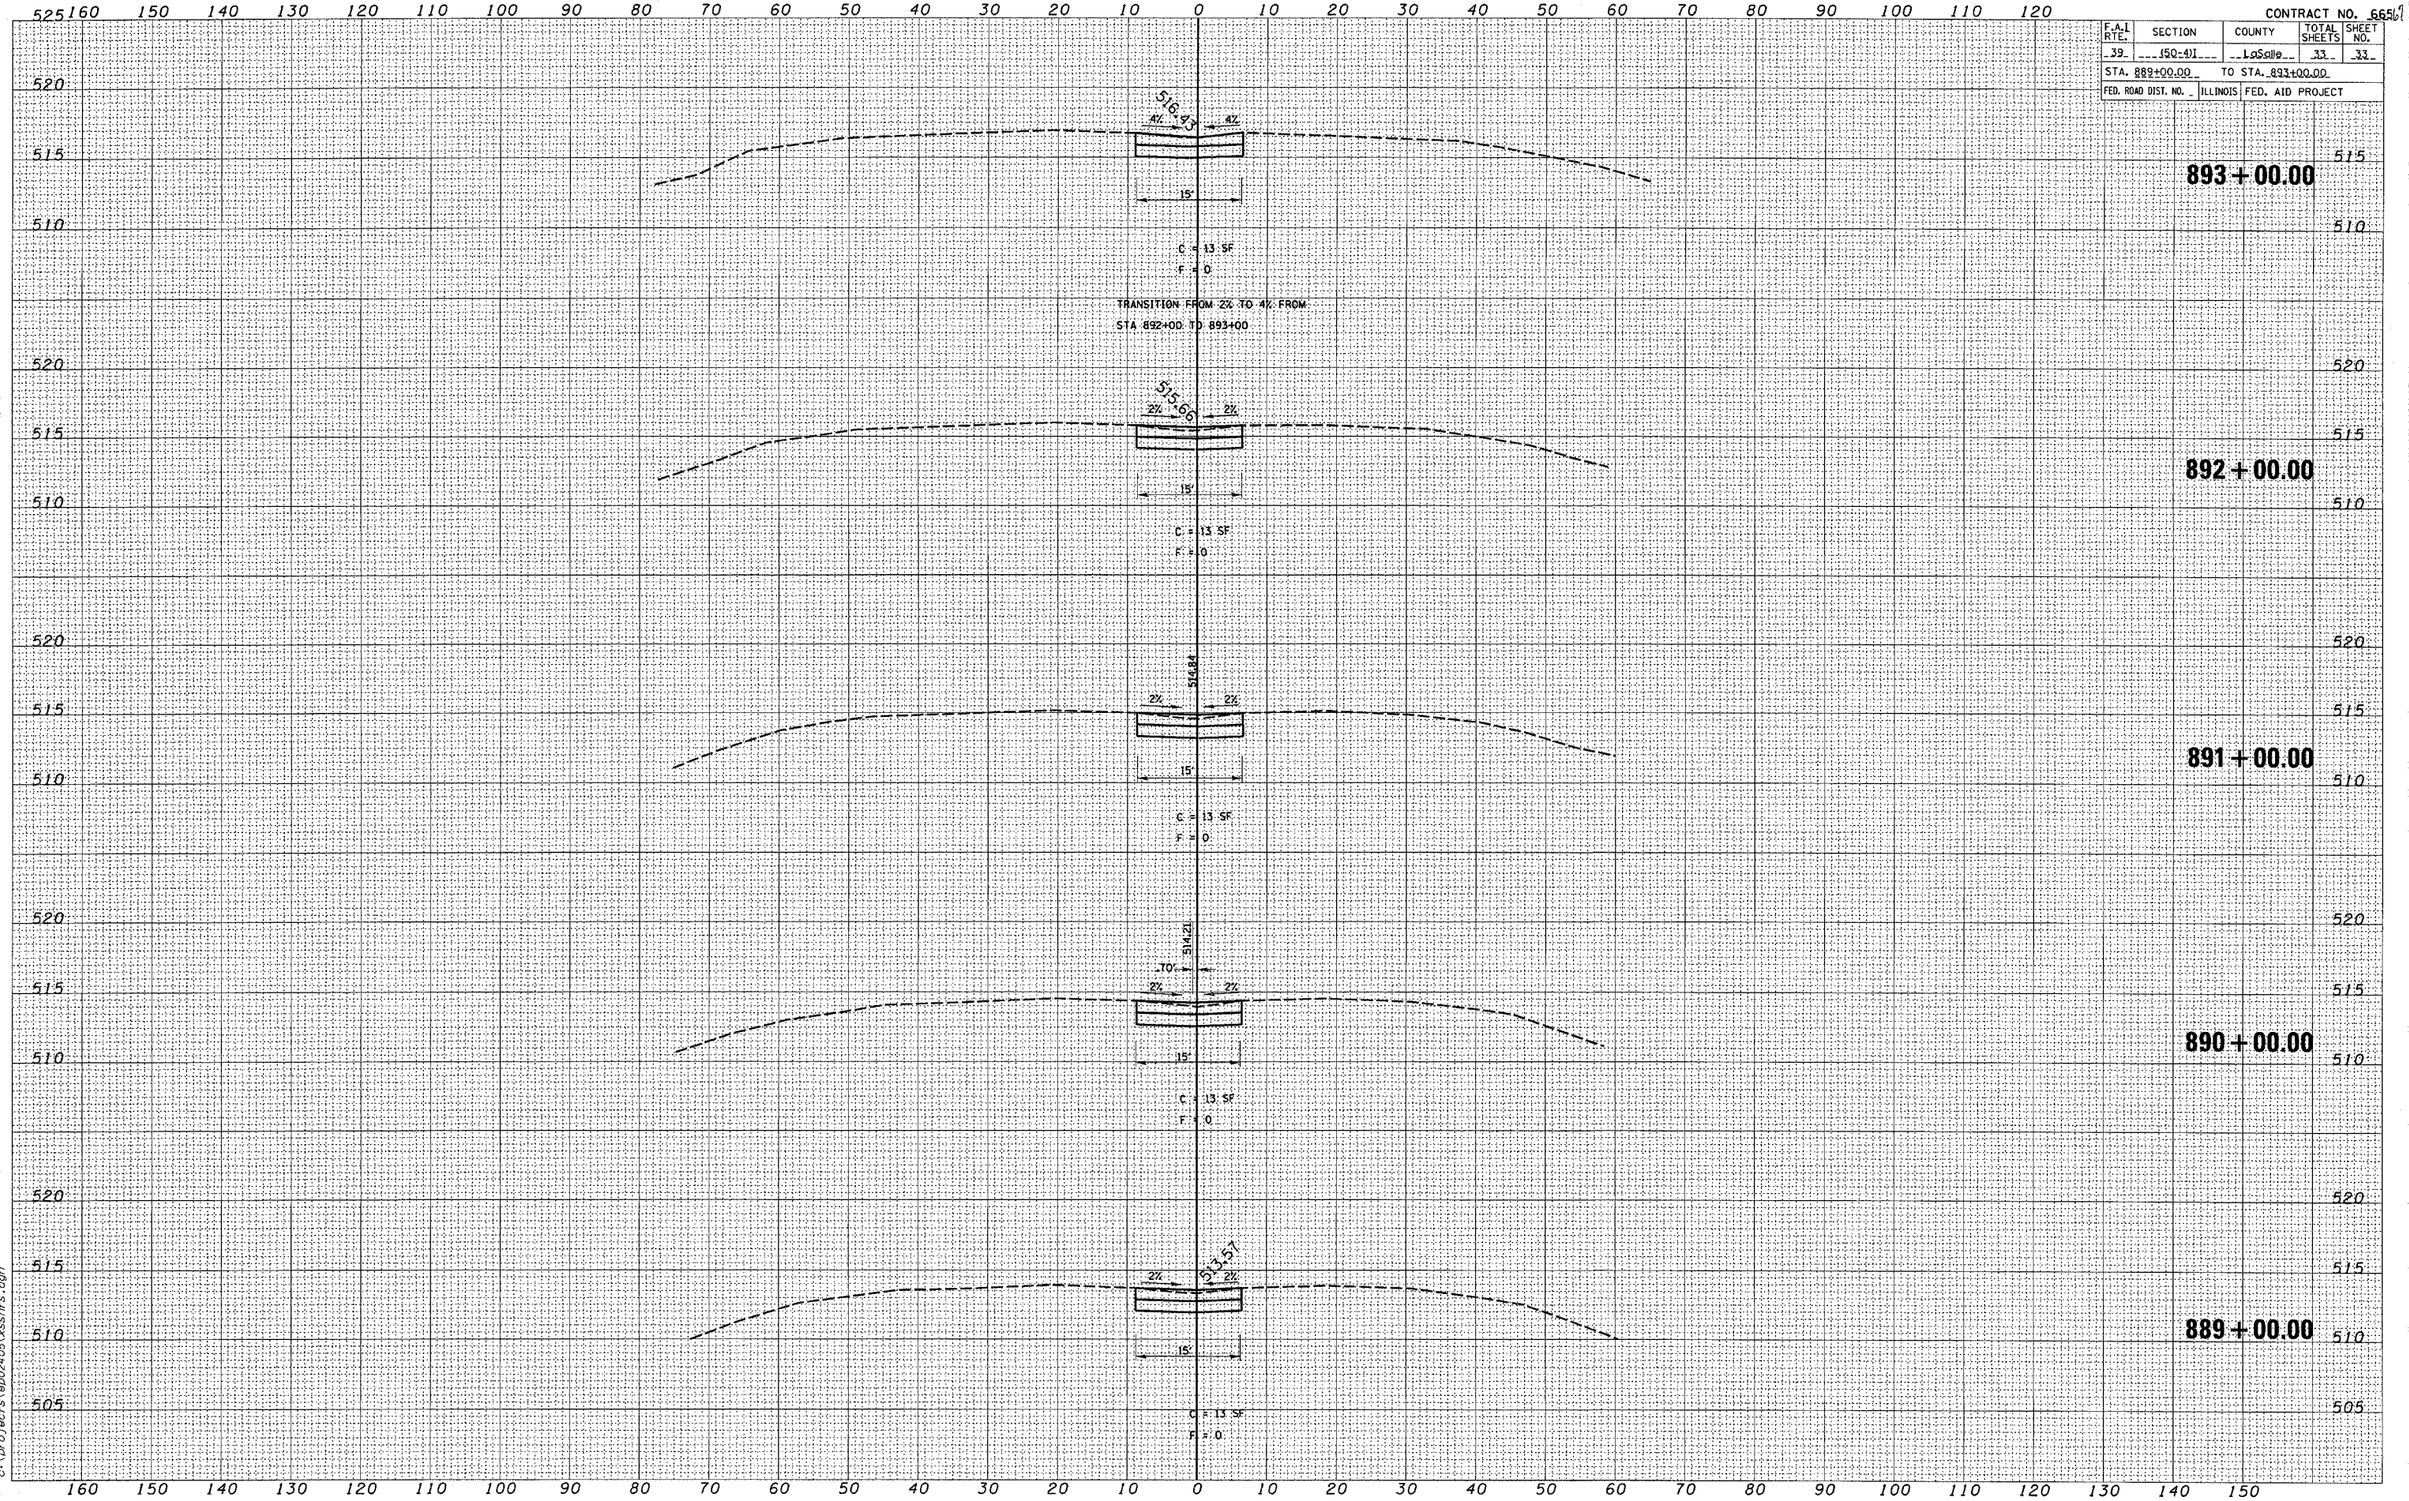


FINAL SURVEY — NOTE BOOK NO. — SURVEYED — PLOTTED — TEMPLATE — AREAS — AREAS CHECKED — BY — DATE

ORIGINAL SURVEY — NOTE BOOK NO. — SURVEYED — PLOTTED — TEMPLATE — AREAS — AREAS CHECKED — BY — DATE

4/22/2005
c:\projects\bp02405\xssthrs.dgn

**STA.889+00.00 to STA. 893+00.00**