CONTRACT NO. 72A00

F.A. RTE.	SECTION	COUNTY	TOTAL SHEETS	SHEET NO.
	D-6 ITS #1	SANGAMON		5
STA.		TO STA.		
FED. ROAD DIST. NO.	ILLINOIS	FED. AID PROJECT		

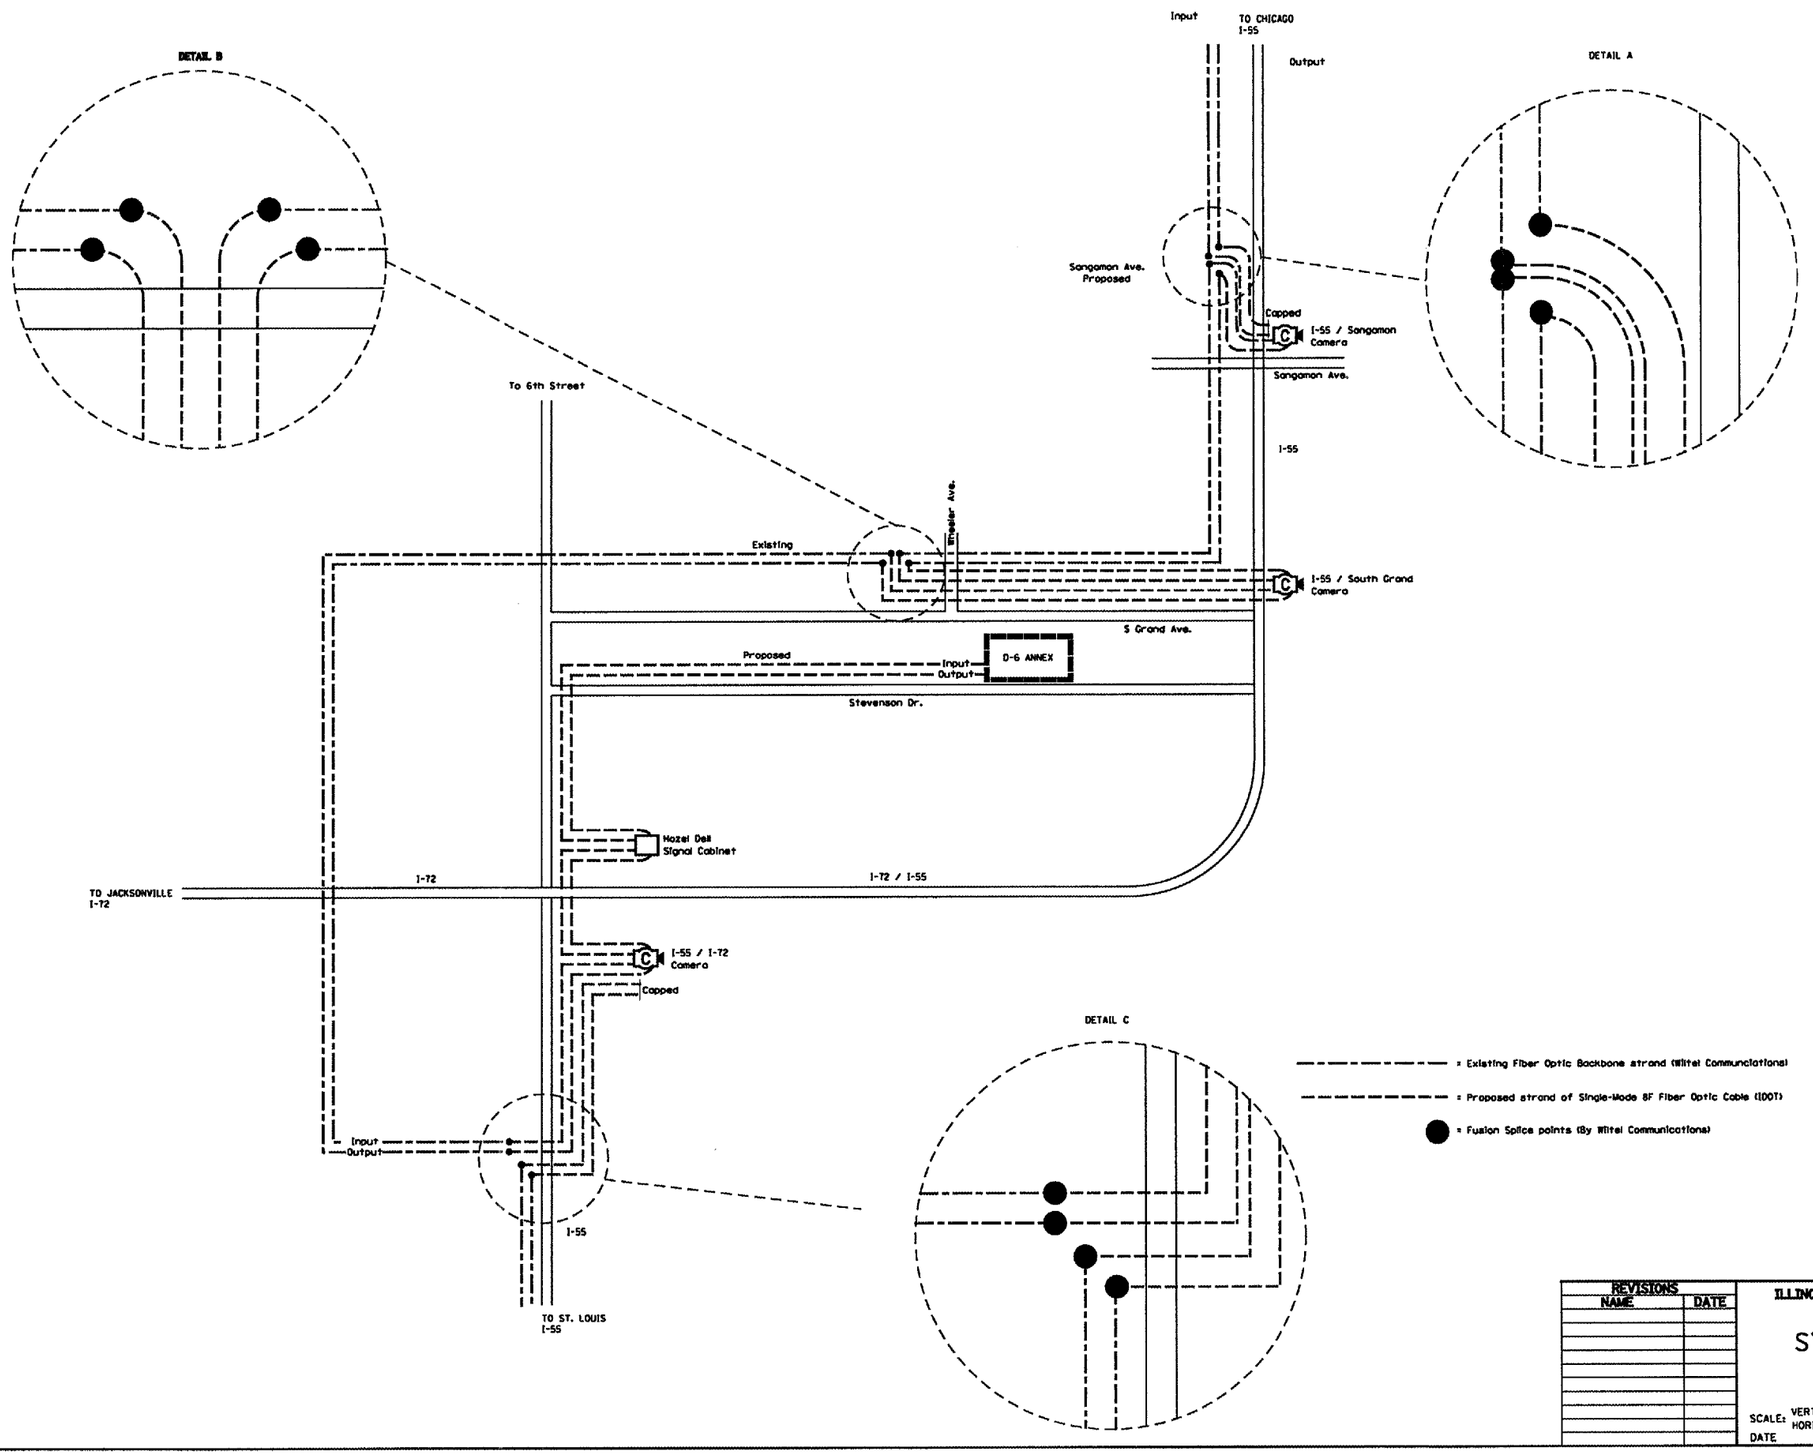

REVISIONS NAME	DATE

ILLINOIS DEPARTMENT OF TRANSPORTATION

FIBER OPTIC SYSTEM SCHEMATIC

D-6 ITS
SANGAMON COUNTY

SCALE: VERT. NOT TO SCALE HORIZ. DRAWN BY KDA
DATE CHECKED BY

PLOT DATE = $DATE$
FILE NAME = $FILE$
PLOT SCALE = $SCALE$
USER NAME = $USER$