ROUTE	SECTION	COUNTY	TOTAL SHEETS	SHEET NO.
*	**	***	25	19
STA.		TO STA.		
FED. ROAD DIST. NO. _	ILLINOIS	FED. AID PROJECT ****		

* FAI 55/70 CONTRACT* 76966
** DIST 8 ITS 2006-1
*** MADISON & ST. CLAIR

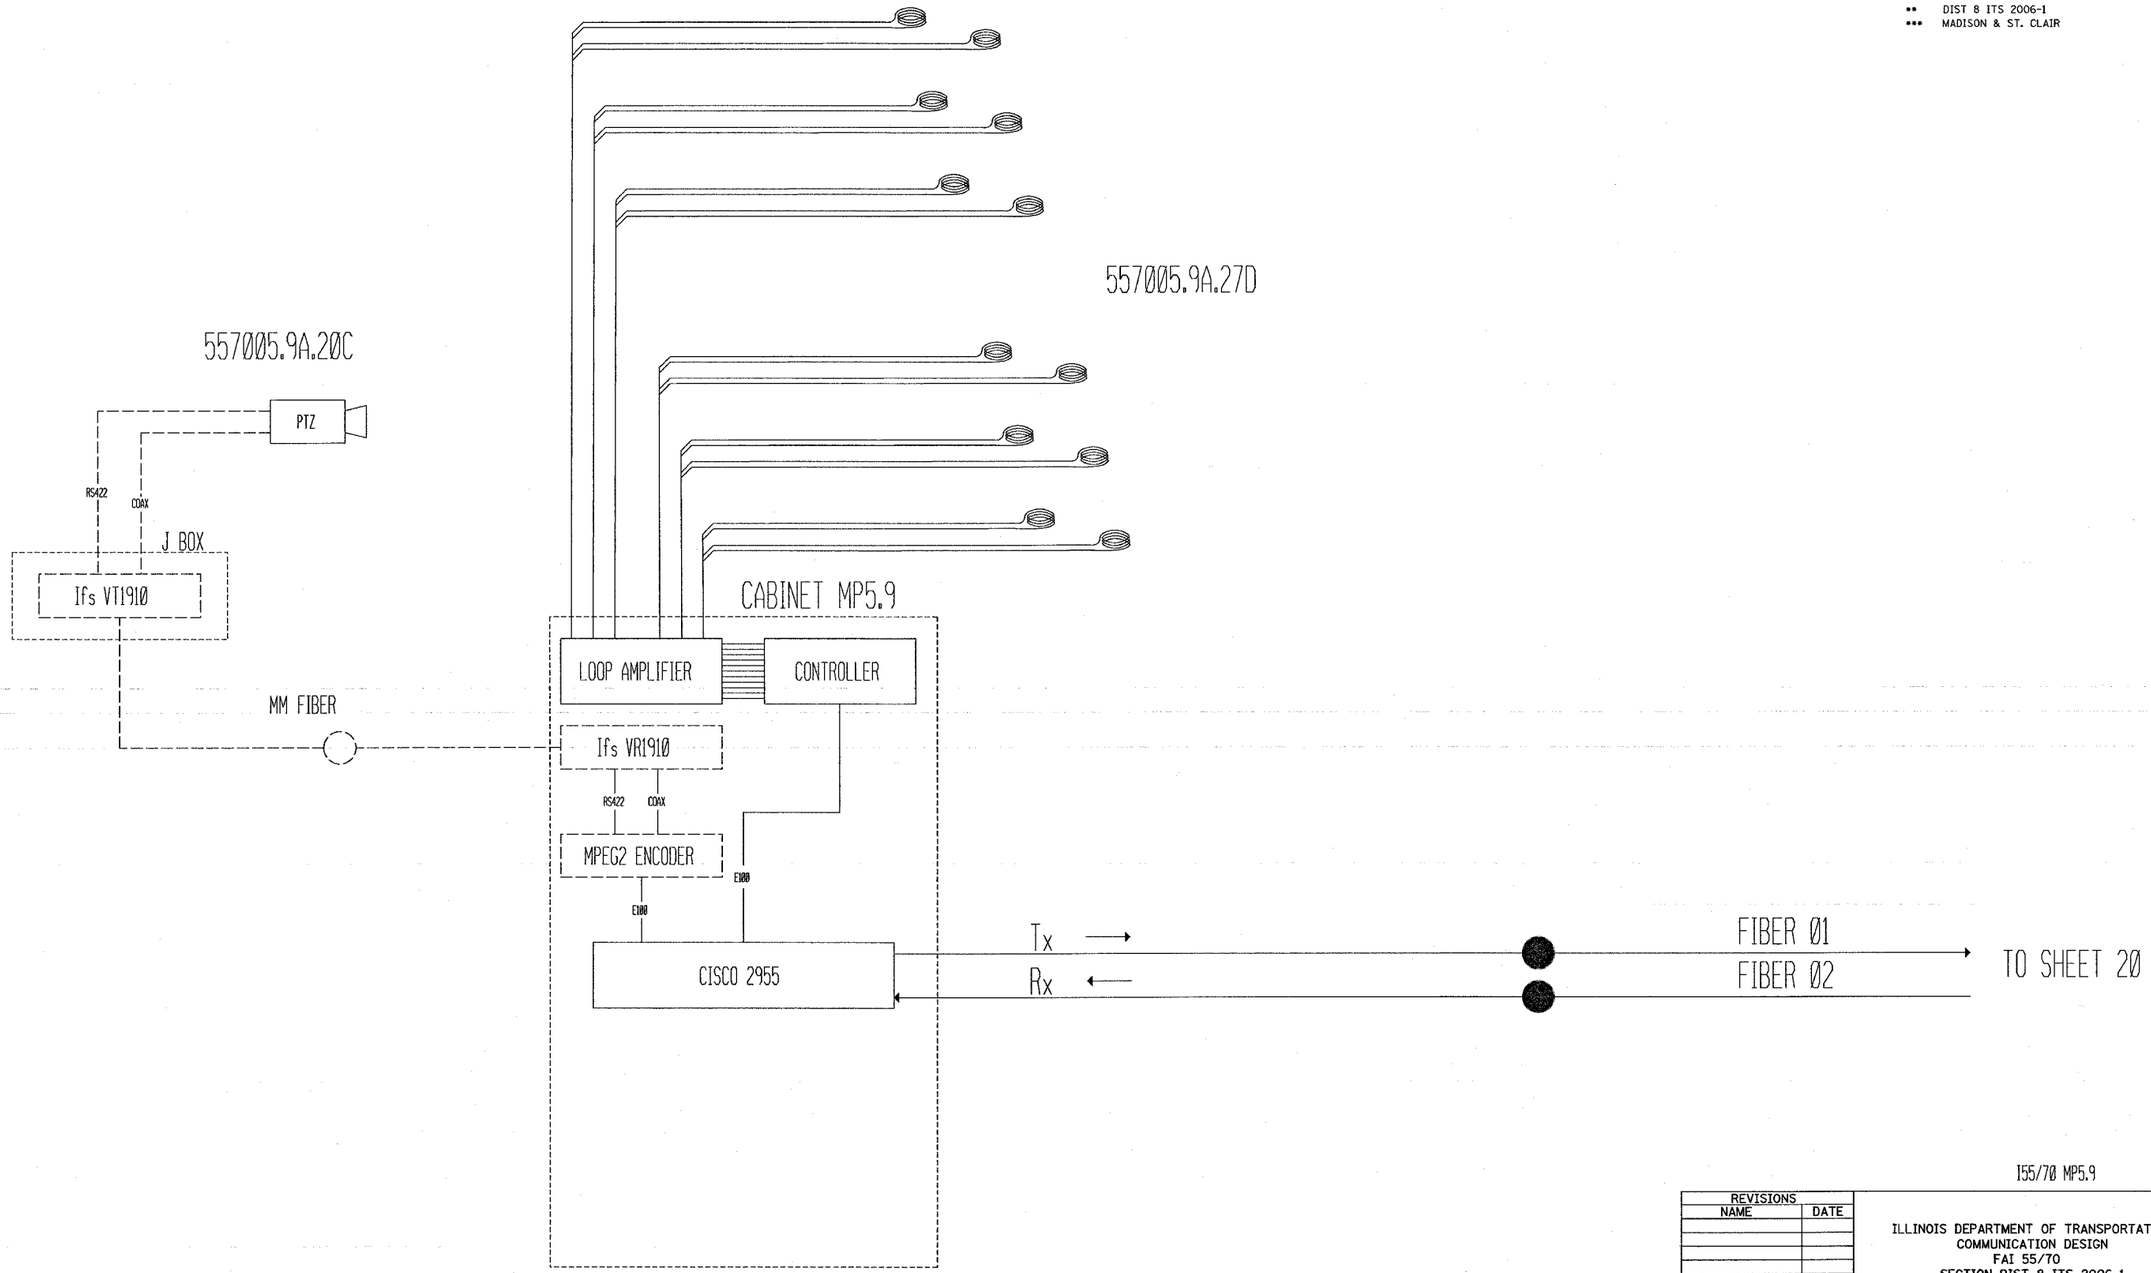

I55/70 MP5.9

REVISIONS NAME	DATE

ILLINOIS DEPARTMENT OF TRANSPORTATION
COMMUNICATION DESIGN
FAI 55/70
SECTION DIST 8 ITS 2006-1
MADISON AND ST. CLAIR COUNTY

SCALE:
DRAWN BY MAM
DATE 05/02/05
CHECKED BY CAF