ROUTE	SECTION	COUNTY	TOTAL SHEETS	SHEET NO.
•	••	•••	25	20
STA.		TO STA.		
FED. ROAD DIST. NO. _	ILLINOIS	FED. AID PROJECT ••••		

- • FAI 55/70 CONTRACT# 76966
- •• DIST 8 ITS 2006-1
- ••• MADISON & ST. CLAIR

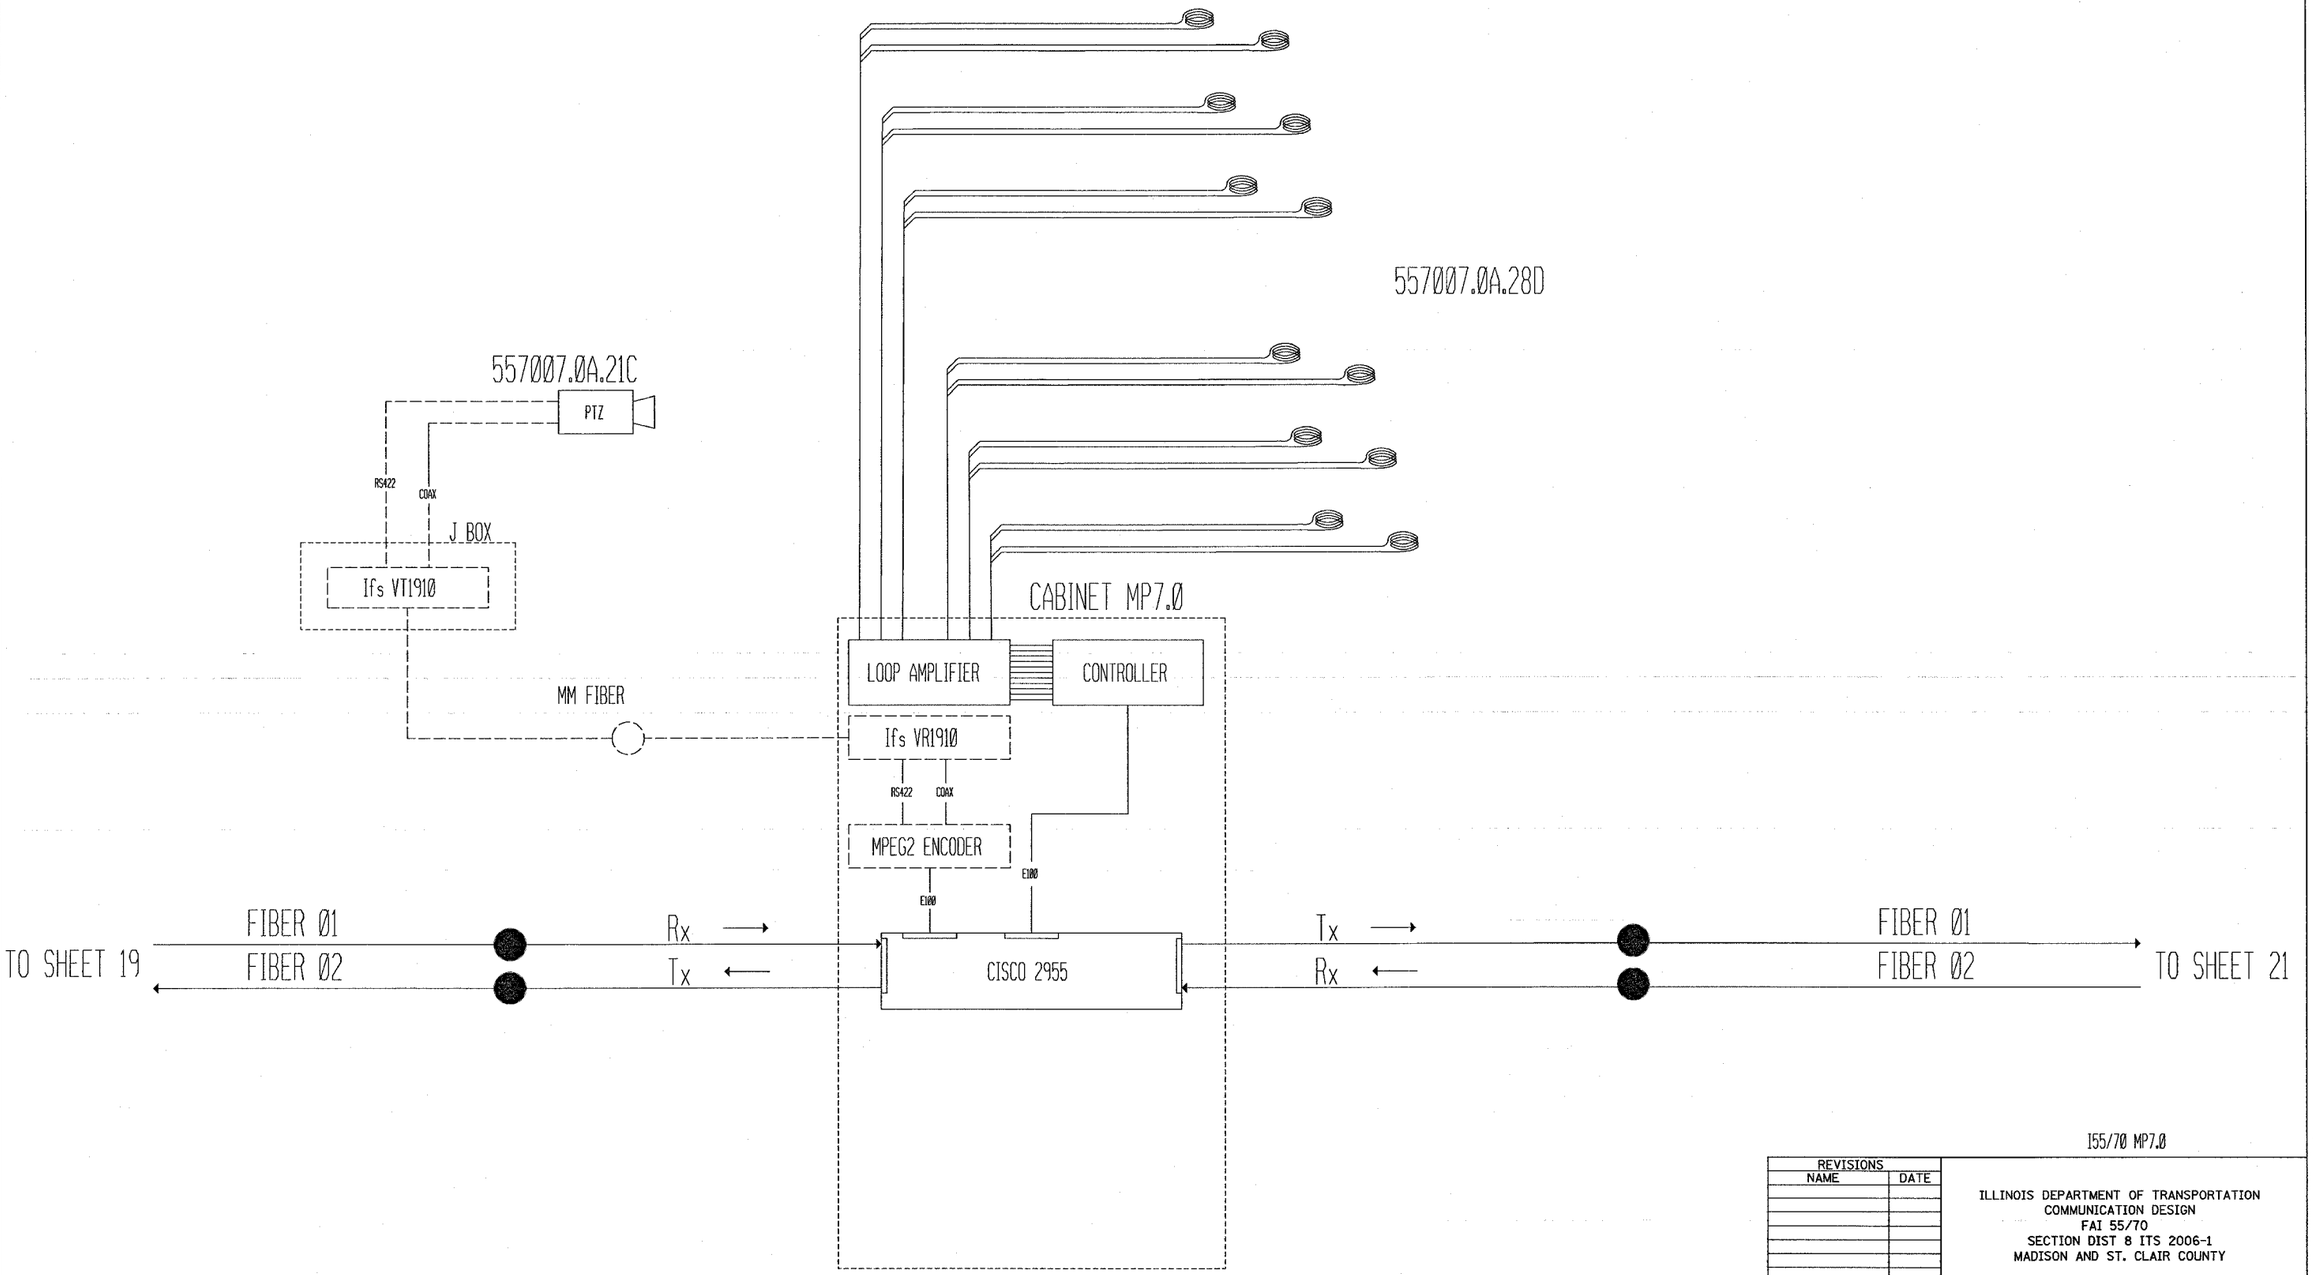

155/70 MP7.0

REVISIONS NAME	DATE

ILLINOIS DEPARTMENT OF TRANSPORTATION
COMMUNICATION DESIGN
FAI 55/70
SECTION DIST 8 ITS 2006-1
MADISON AND ST. CLAIR COUNTY

SCALE: DRAWN BY MAM
DATE 05/02/05 CHECKED BY CAF